MAP 28

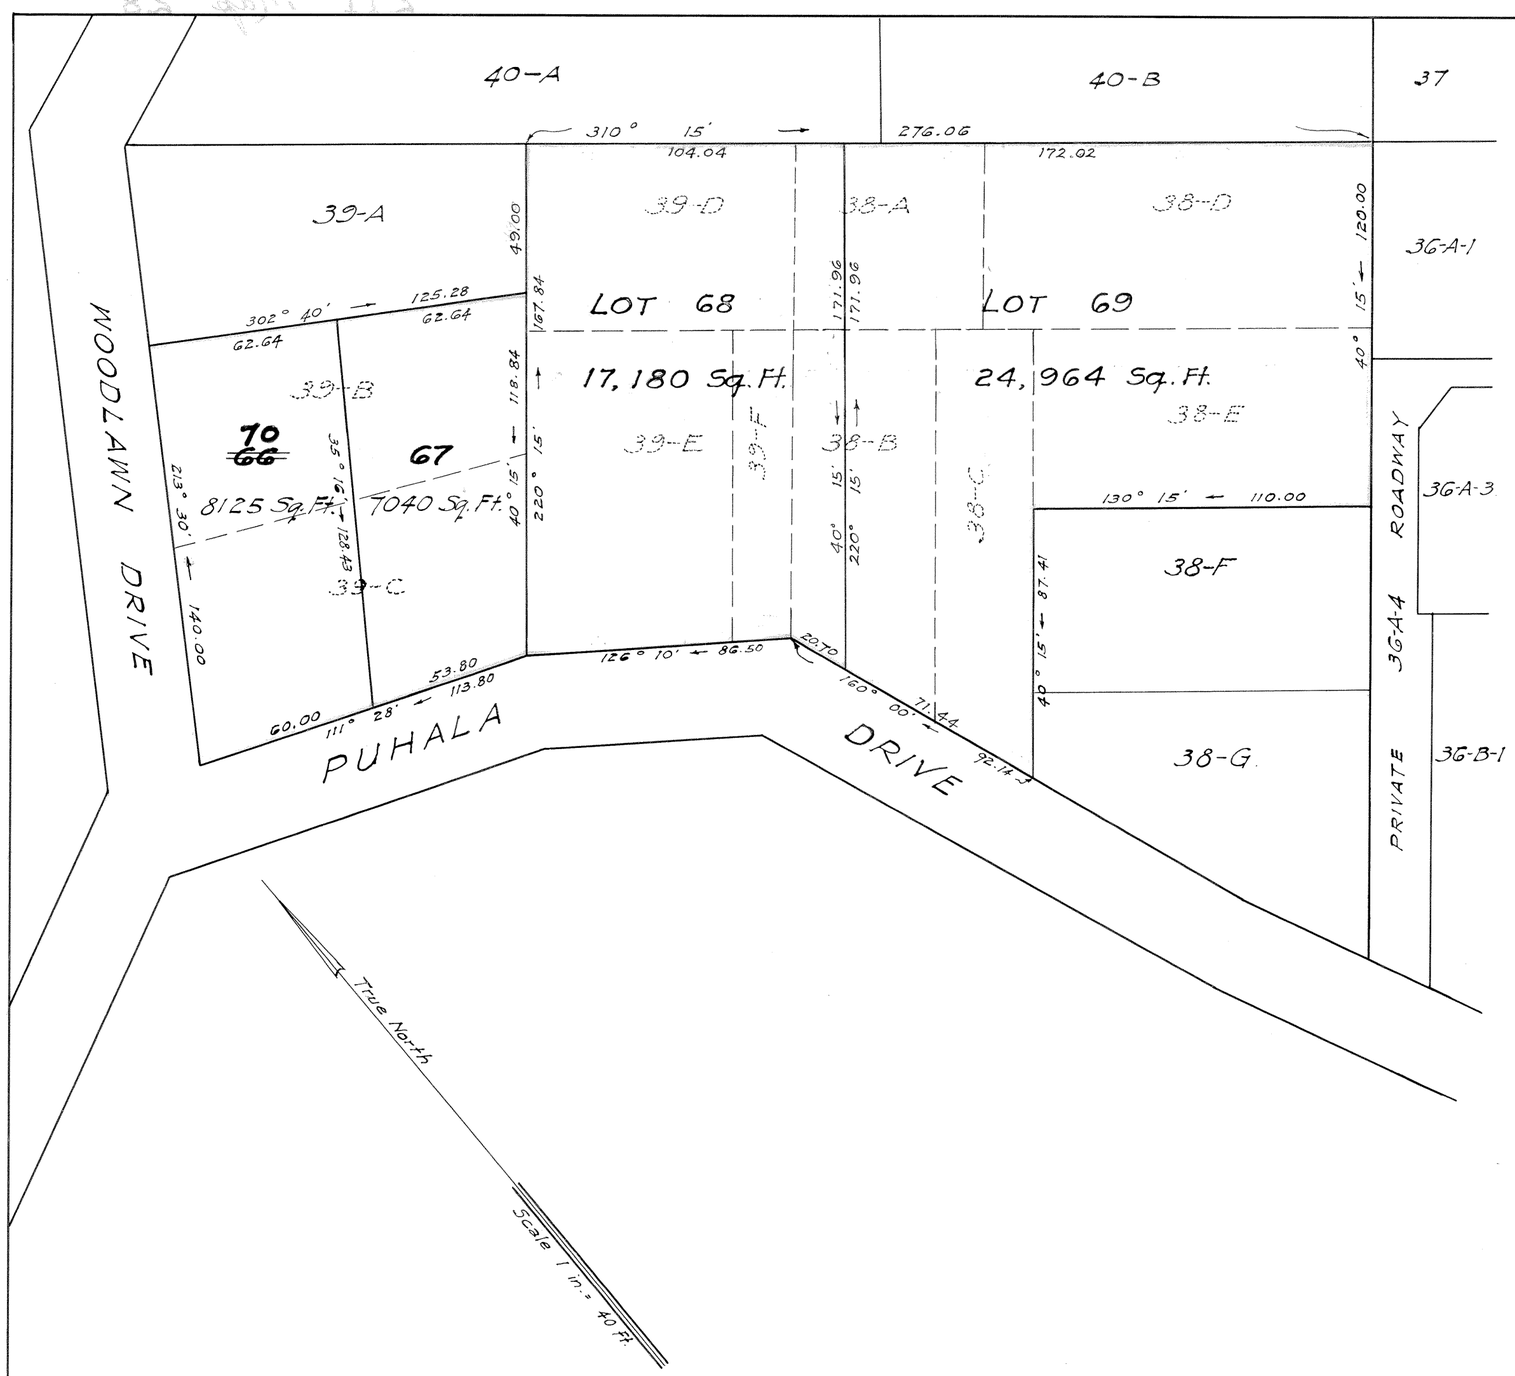

LAND COURT

TERRITORY OF HAWAII

CONSOLIDATION OF LOTS 38-A, 38-B, 38-C, 38-D, 38-E, 39-B, 39-C, 39-D, 39-E AND 39-F OF LAND COURT APPLICATION 211, AS SHOWN ON MAP 14 FILED IN THE OFFICE OF THE ASSISTANT REGISTRAR OF THE LAND COURT. AND RE-SUBDIVISION OF SAID CONSOLIDATION INTO

LOTS ~~66~~ 67 TO ~~69~~ 70 (INCLUSIVE)

WOODLAWN TRACT, MANOA VALLEY, HONOLULU, OAHU T.H.

Scale 1 In. = 40 Ft.

419-S. M. Damon Bldg.
Honolulu, T. H.
Dec. 21, 1938

STANLEY WRIGHT
REGISTERED LAND SURVEYOR
No. 8
HAWAII, U.S.A.

WRIGHT, HARVEY AND WRIGHT.
Stanley Wright
Surveyor and Maker of Plan
Registered Certificate 8-5

OWNER: William Lionel Morgan
1817 Keeaumoku St.

Owner's Certificate of Title: 5200.

I hereby certify that the map hereon being a subdivision of Land Court Application 211, as herein entitled, has been examined and checked as to form and mathematical correctness and that it has been approved by Order of the Judge of the Land Court dated July 7, 1939.

Honolulu, T.H.
July 7, 1939.

L. M. Whitehouse
Surveyor, Territory of Hawaii.

By: Robert D. King
Principal Cadastral Engineer.

Lot 66 redesignated Lot 70 by Order of the Judge of the Land Court dated June 12, 1940.

Honolulu, T.H.
June 12, 1940.

L. M. Whitehouse
Surveyor, Territory of Hawaii.

Filed July 1, 1939
Abraham W. Akana
Assistant Registrar

Tax Map Key 2-9-40

15" x 21" = 2.2 Sq. Ft.