211

MAP 58

LAND COURT
TERRITORY OF HAWAII

"WOODLAWN TRACT"
SUBDIVISION OF LOT 1-B, SECTION "B"
OF LAND COURT APPLICATION 211
AS SHOWN ON MAP 41, FILED IN THE OFFICE
OF THE ASSISTANT REGISTRAR OF THE LAND COURT
INTO LOTS 1-B-1 AND 1-B-2, SECTION "B"
MANOA VALLEY, HONOLULU, T.H

SCALE : 1 IN. = 60 FT.

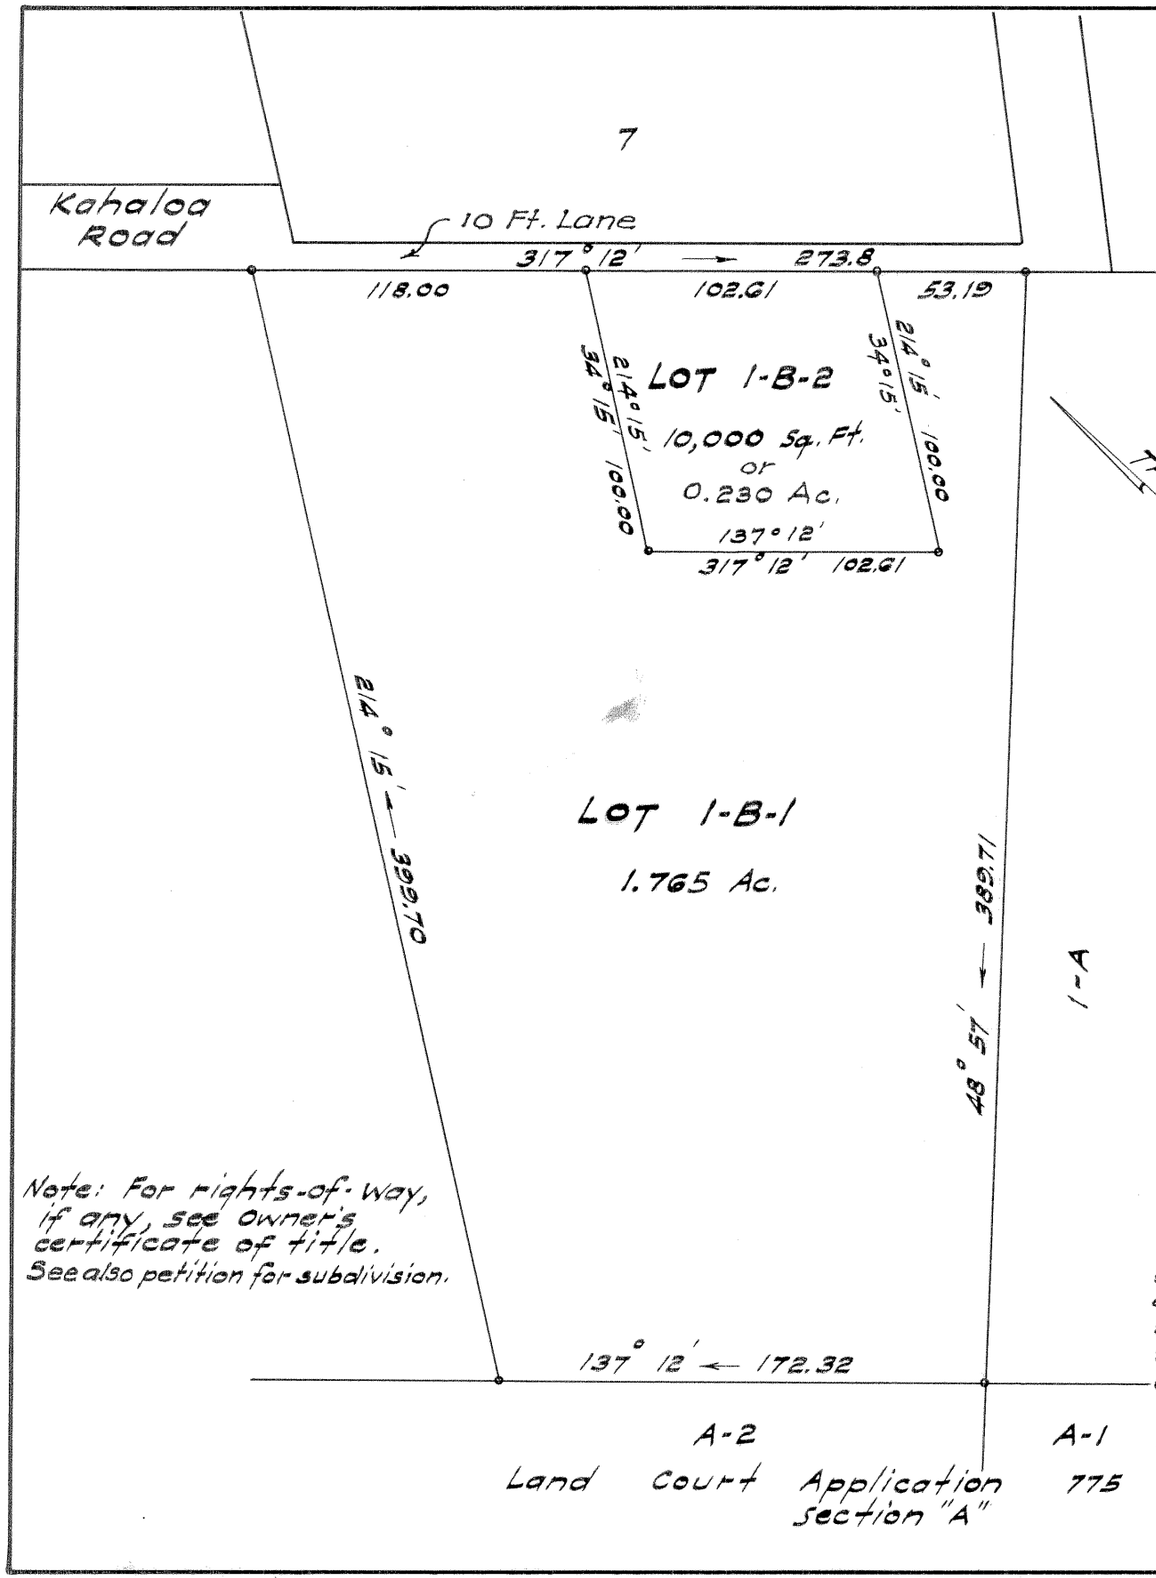

SCHUMAN BLDG.
HONOLULU, T.H.
May 18, 1944

R. M. TOWILL
REGISTERED LAND SURVEYOR
No. 151
HAWAII, U.S.A.

Registered Professional Surveyor
Certificate No. 151 E-S

Owner: James Woolley
Owner's Certificate of Title No. 23730

Note: For rights-of-way, if any, see owner's certificate of title. See also petition for subdivision.

I hereby certify that the map hereon being a subdivision of Land Court Application 211, as herein entitled, has been examined and checked as to form and mathematical correctness and that it has been approved by Order of the Judge of the Land Court dated June 19, 1944.

Honolulu, T.H.
June 19, 1944.

A. LESTER MARKS
Surveyor, Territory of Hawaii

By: Robert D. King
Principal Cadastral Engineer

Filed May 30, 1944
Abraham K. Akana
Assistant Registrar

Tax Map Key: 2-9-25
1125

10" x 15" = 1 ¢