211

MAP 62

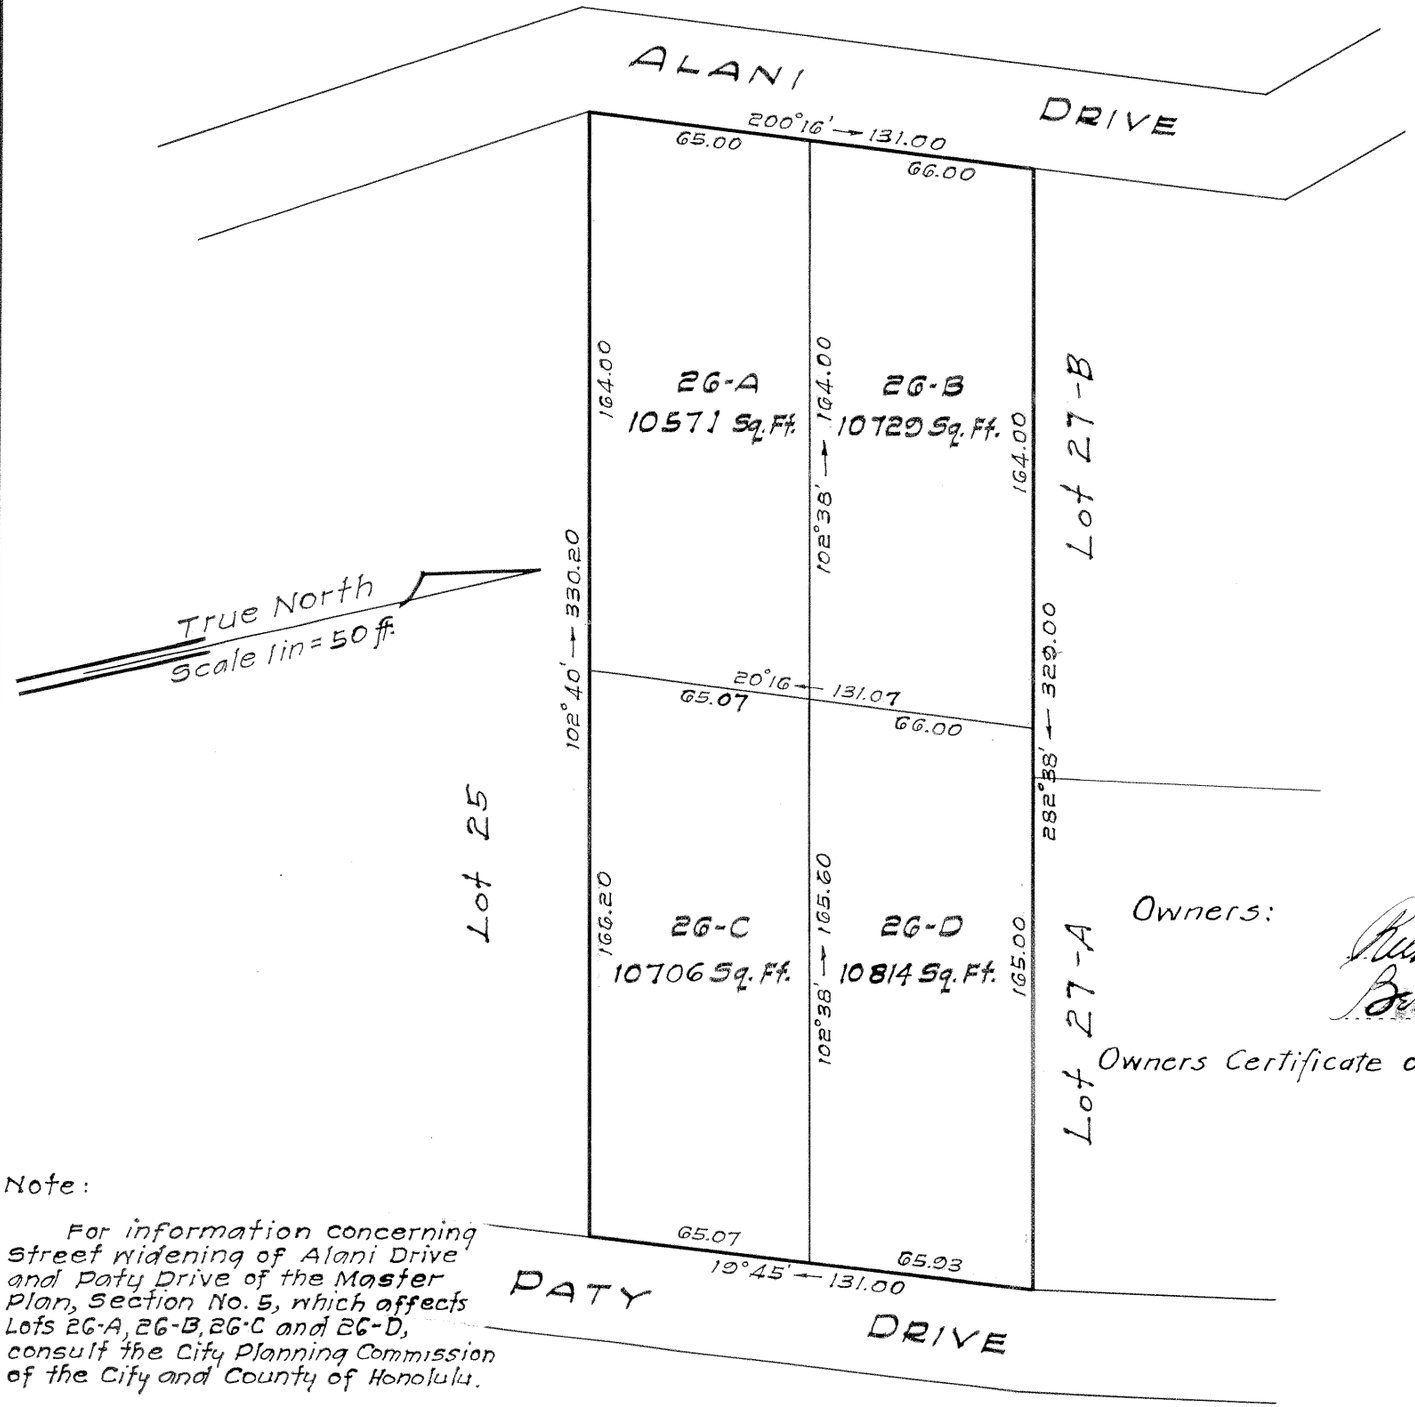

LAND COURT

TERRITORY OF HAWAII
WOODLAWN TRACT SECTION B

SUBDIVISION OF LOT 26 OF LAND COURT APPLICATION 211 SECTION B, AS SHOWN ON MAP 1 ON FILE IN THE OFFICE OF THE ASSISTANT REGISTRAR OF THE LAND COURT INTO LOTS 26-A, 26-B, 26-C, AND 26-D

Land situated on Alani and Paty Drives, Woodlawn Tract.

MANOA, HONOLULU, T. H.

HARRY H. ALLEN
REGISTERED LAND SURVEYOR No. 46
HAWAII, U.S.A.

HONOLULU, T.H.
April 11, 1944

H. H. Allen
Registered Professional Surveyor
Certificate No. 46 ES
3334 Paalea Street

Owners:

Richard Wahi Lee Lau
Bertram Jenkewai Hong

Owners Certificate of Title: 32198

I hereby certify that the map hereon being a subdivision of Land Court Application 211, as herein entitled has been examined and checked as to form and mathematical correctness and that it has been approved by Order of the Judge of the Land Court dated May 18, 1945

Honolulu, T.H.
May 18, 1945.

A. LESTER MARKS
Surveyor, Territory of Hawaii

By: Robert D. King
Principal Cadastral Engineer

Filed May 14, 1945
Abraham W. Akana
Assistant Registrar

Note:

For information concerning Street widening of Alani Drive and Paty Drive of the Master Plan, Section No. 5, which affects Lots 26-A, 26-B, 26-C and 26-D, consult the City Planning Commission of the City and County of Honolulu.

Note:

For rights-of-way if any see Ceritificate of Title.
Also see Petition for Subdivision.

Tax Map Key 2-9-41

10" x 15" = 1.0 Sq. Ft.