MAP 75

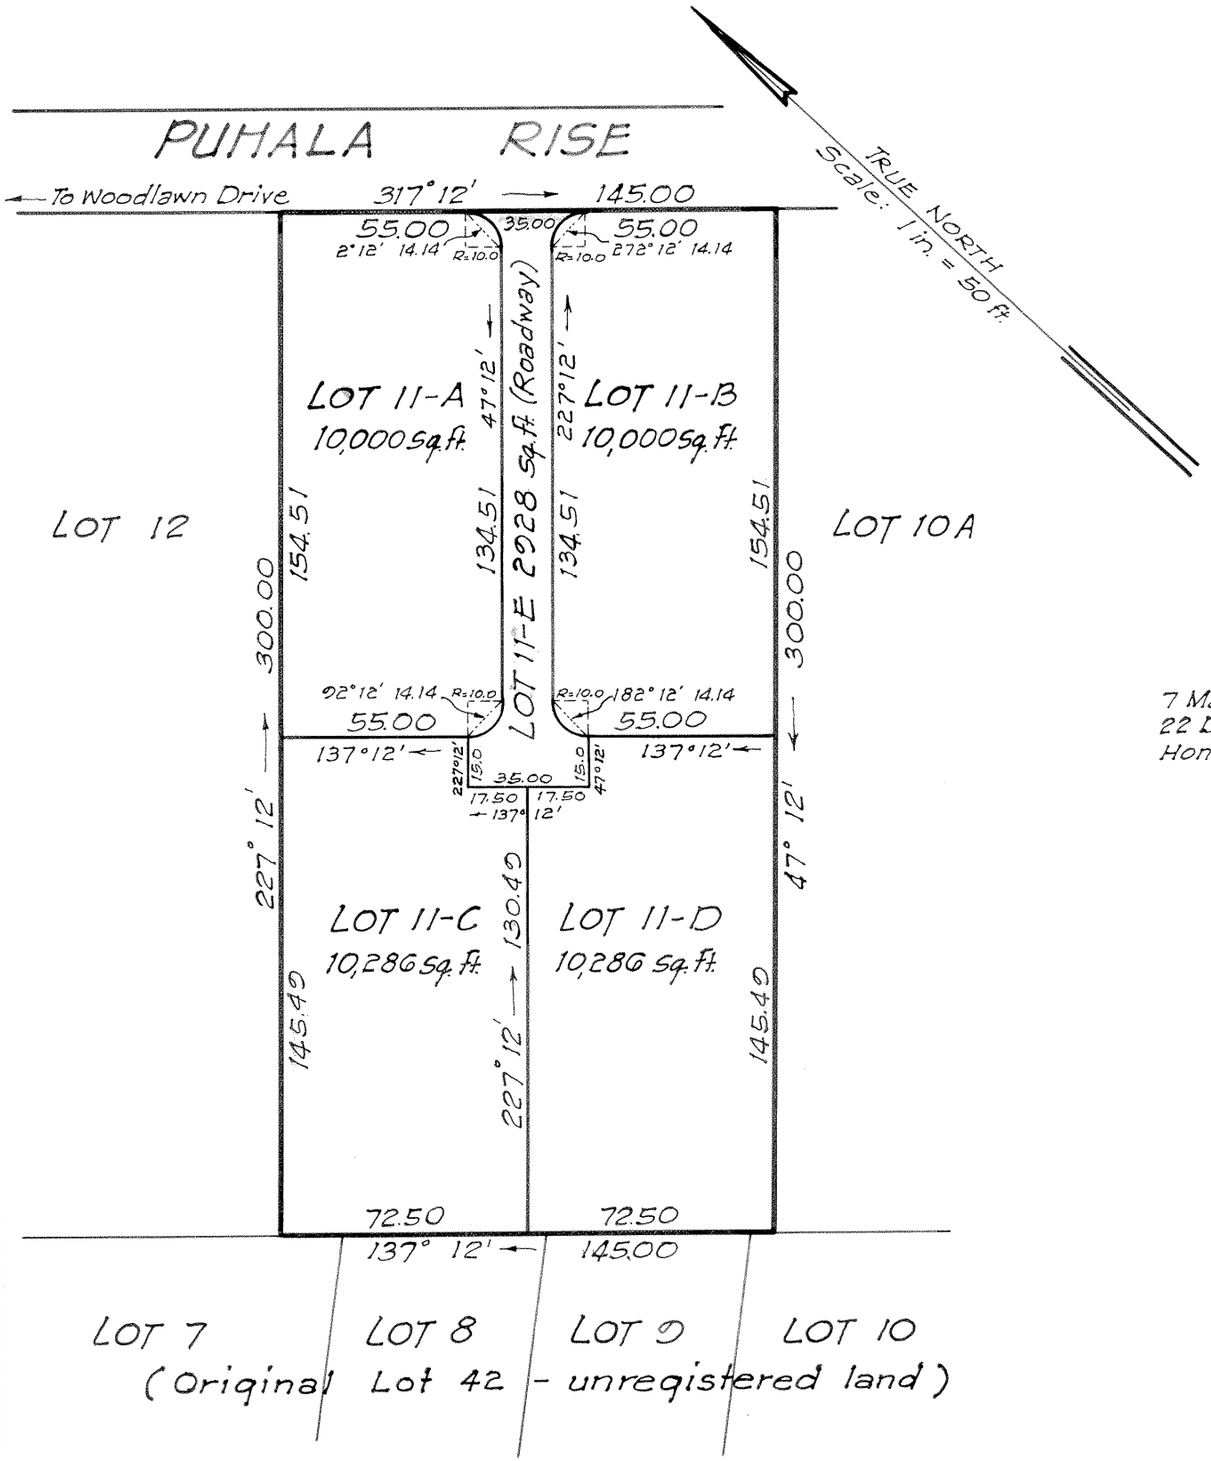

LAND COURT

TERRITORY OF HAWAII

LAND COURT APPLICATION 211

WOODLAWN TRACT, SECTION "B"

SUBDIVISION OF LOT 11
AS SHOWN ON MAP 1 INTO
LOTS 11-A TO 11-E

AT MANOA VALLEY, HONOLULU, OAHU, T.H.

7 May 1947
22 Dillingham Bldg Annex
Honolulu, T.H.

Bernard H. McKeague
Registered Land Surveyor 232
Land Court Surveyor Certificate 43

OWNERS: ALEXANDER KARASICK AND
WILMA KARASICK
OWNERS' CERTIFICATE OF TITLE NO. 29,870

AUTHORIZED AND APPROVED BY ORDER OF THE
JUDGE OF THE LAND COURT DATED JUNE 30, 1947.
BY ORDER OF THE COURT

P. H. Mulholland
REGISTRAR OF THE LAND COURT

Filed June 24, 1947
Abraham W. Akana
Assistant Registrar

Tax Map Key: 2-9-39:22

10" x 15" = 1.0 sq. ft.