211

MAP 77

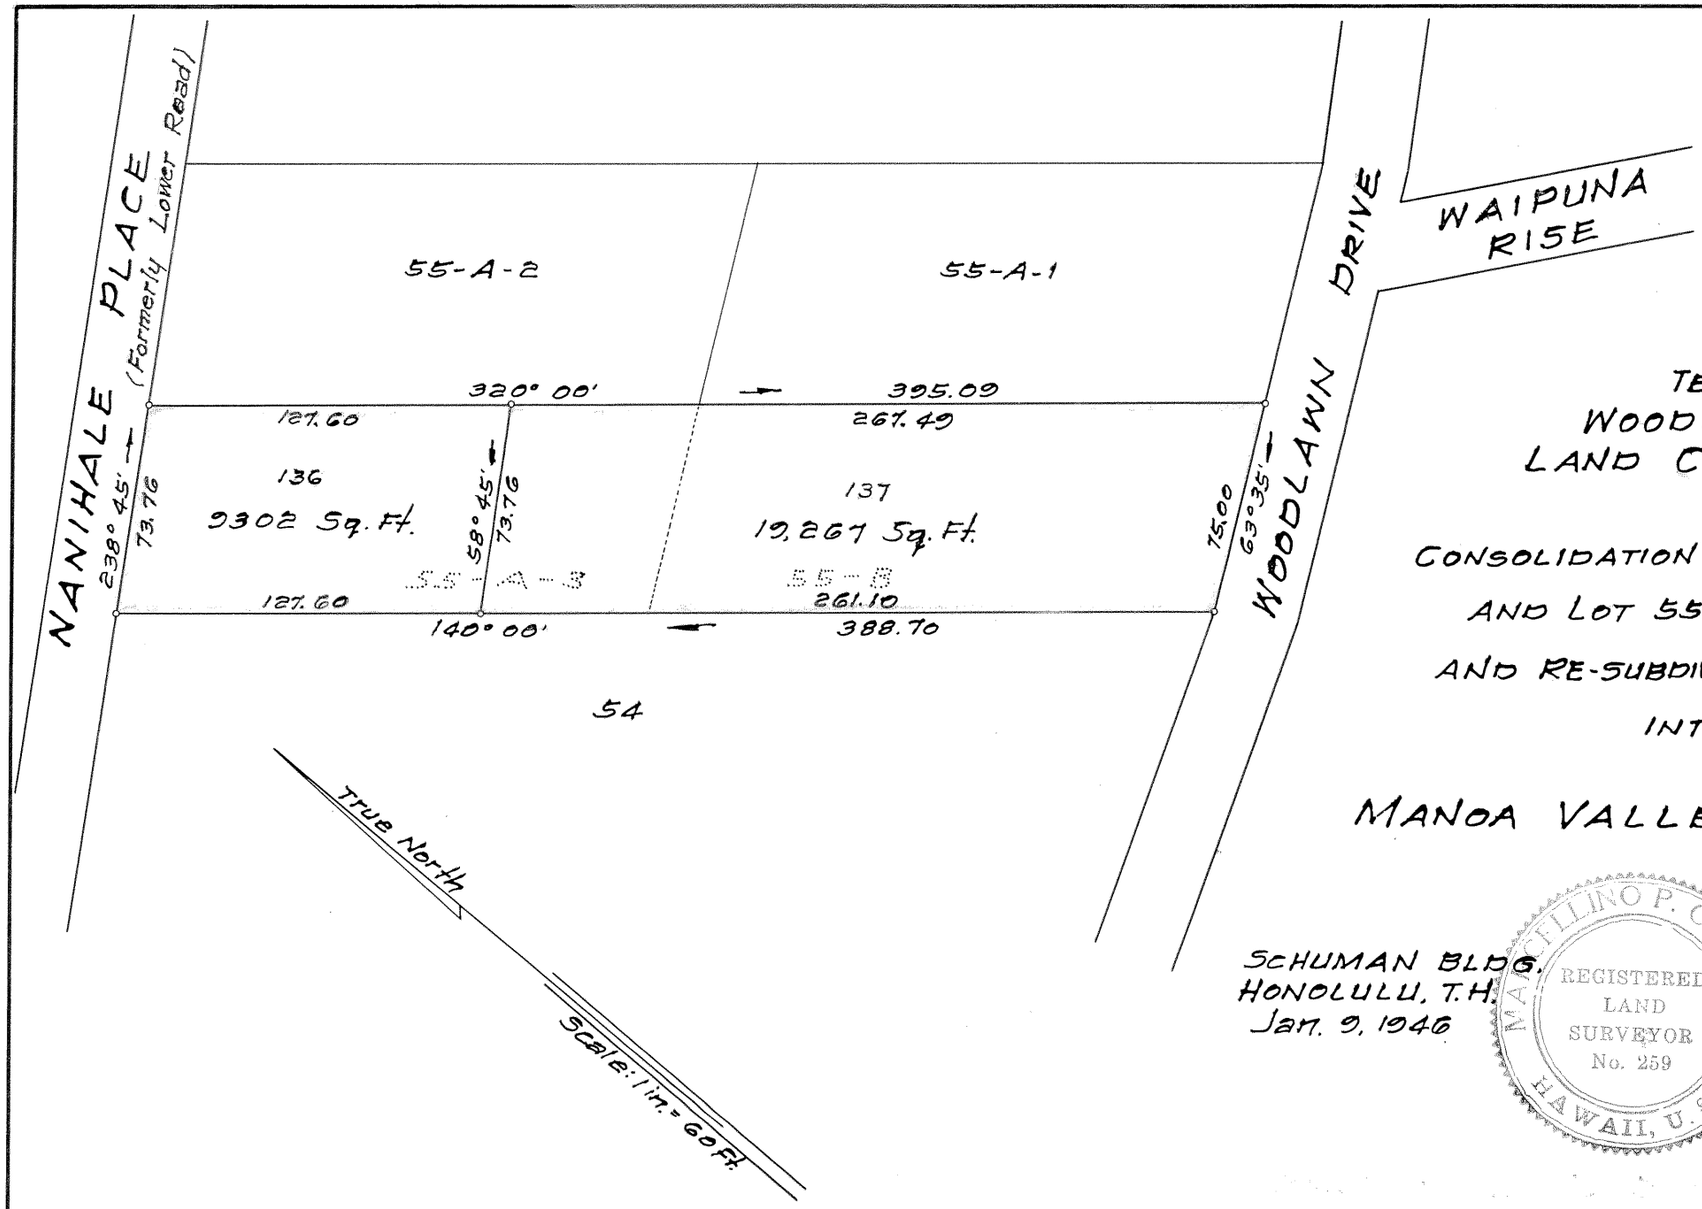

LAND COURT

TERRITORY OF HAWAII
WOODLAWN TRACT, SECTION "B"
LAND COURT APPLICATION 211

CONSOLIDATION OF LOT 55-B AS SHOWN ON MAP 6
AND LOT 55-A-3 AS SHOWN ON MAP 12
AND RE-SUBDIVISION OF SAID CONSOLIDATION
INTO LOTS 136 AND 137

MANOA VALLEY, HONOLULU, OAHU, T.H.

R. M. Towill

SCHUMAN BLDG.
HONOLULU, T.H.
Jan. 9, 1946

MARCELLINO P. CORREA
REGISTERED LAND SURVEYOR No. 259
HAWAII, U.S.A.

By: Marcellino P. Correa
Registered Professional Surveyor
Certificate 259

OWNER: Jennie Frances Race

Owner's Certificates of Title: 34,667, 34,668

AUTHORIZED AND APPROVED BY ORDER OF THE JUDGE
OF THE LAND COURT DATED: JULY 16, 1947.
BY ORDER OF THE COURT

P. D. Mulholland
REGISTRAR OF THE LAND COURT

Filed July 11, 1947
Abraham W. Akana
Assistant Registrar

1402

Tax Map Key: 2-9-40-15, 17

10" x 15" = 1 Sq. Ft.