MAP 78

# LAND COURT
## TERRITORY OF HAWAII

## LAND COURT APPLICATION 211
SECTION "B" - WOODLAWN TRACT

CONSOLIDATION OF LOTS 47-A, 47-B, AND 47-D
AS SHOWN ON MAP 9
AND RESUBDIVISION OF SAID CONSOLIDATION
INTO LOTS 138 AND 139

**MANOA VALLEY, HONOLULU, OAHU, T. H.**

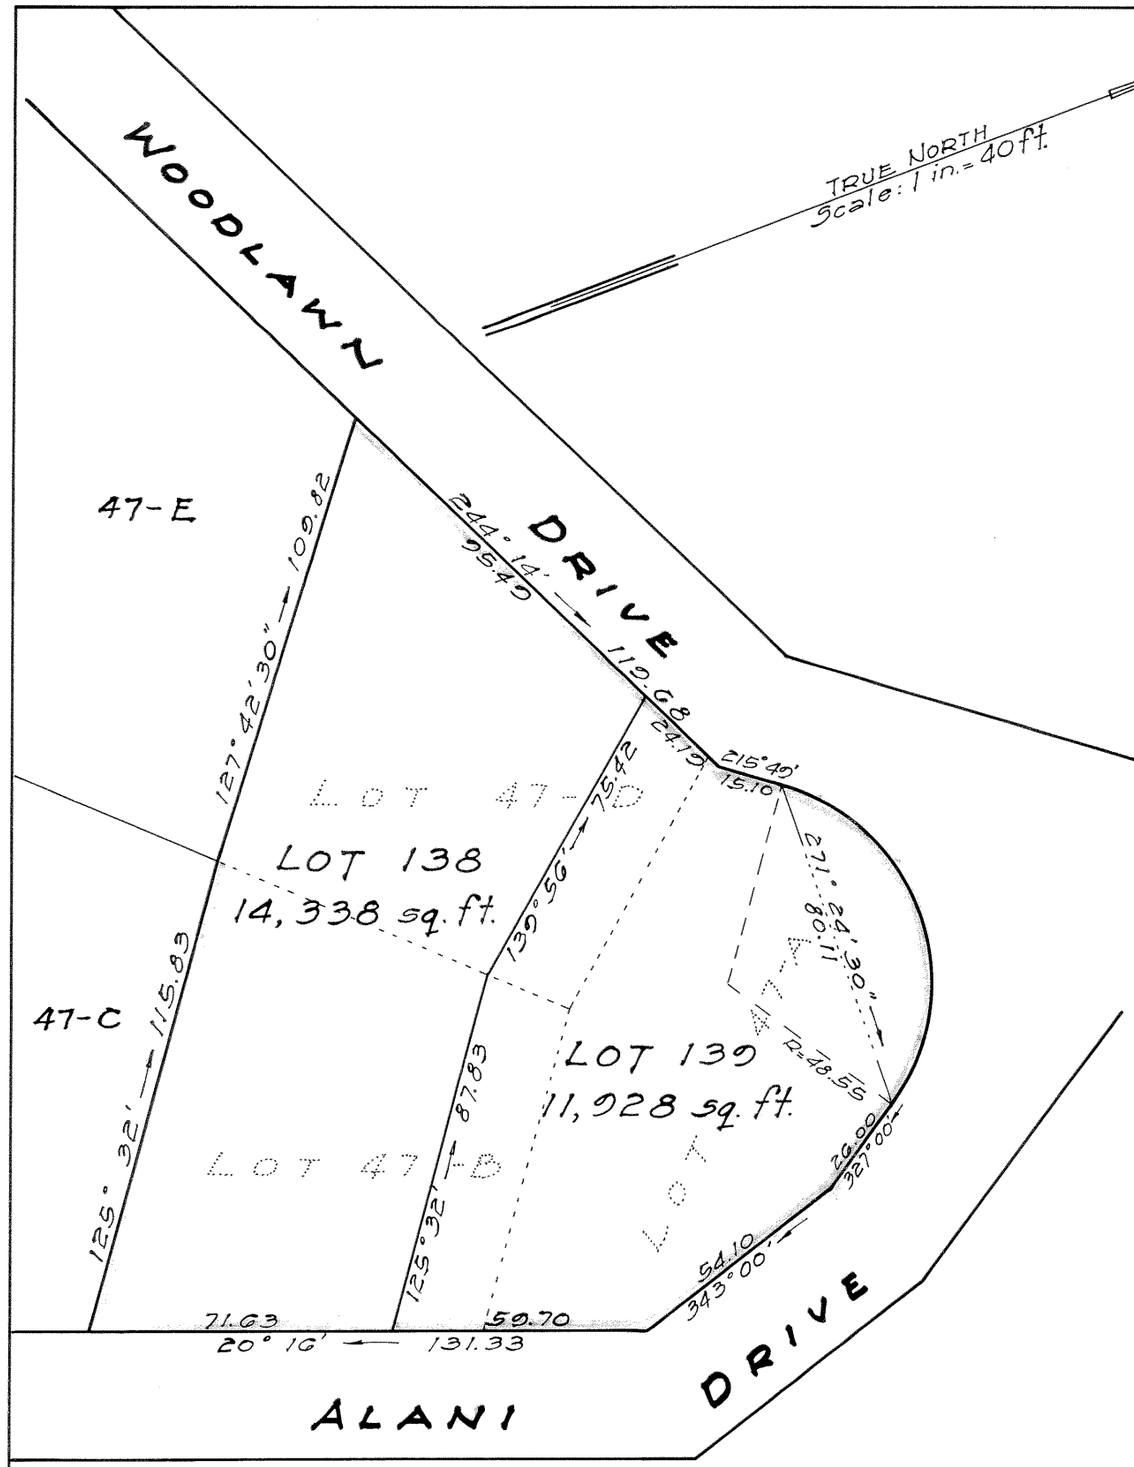


August 22, 1947
22 DILLINGHAM BLDG. ANNEX
HONOLULU, T. H.

BERNARD H. McKEAGUE
REGISTERED
LAND
SURVEYOR
No. 232
HAWAII, U.S.A.

Bernard H. McKeague
Registered Land Surveyor 232
Land Court Surveyor Certificate 43

OWNER: WALTER TOSHIO FUJIKAMI
OWNER'S CERTIFICATE OF TITLE NO. 26,475 and 27,426

AUTHORIZED AND APPROVED BY ORDER OF THE JUDGE
OF THE LAND COURT DATED SEPTEMBER 12, 1947.
BY ORDER OF THE COURT

REGISTRAR OF THE LAND COURT

Filed Sept. 12, 1947
Abraham N. Akana
Assistant Registrar

TAX MAP KEY: 2-9-41:8

10" x 15" = 1.0 sq. ft.