MAP 85

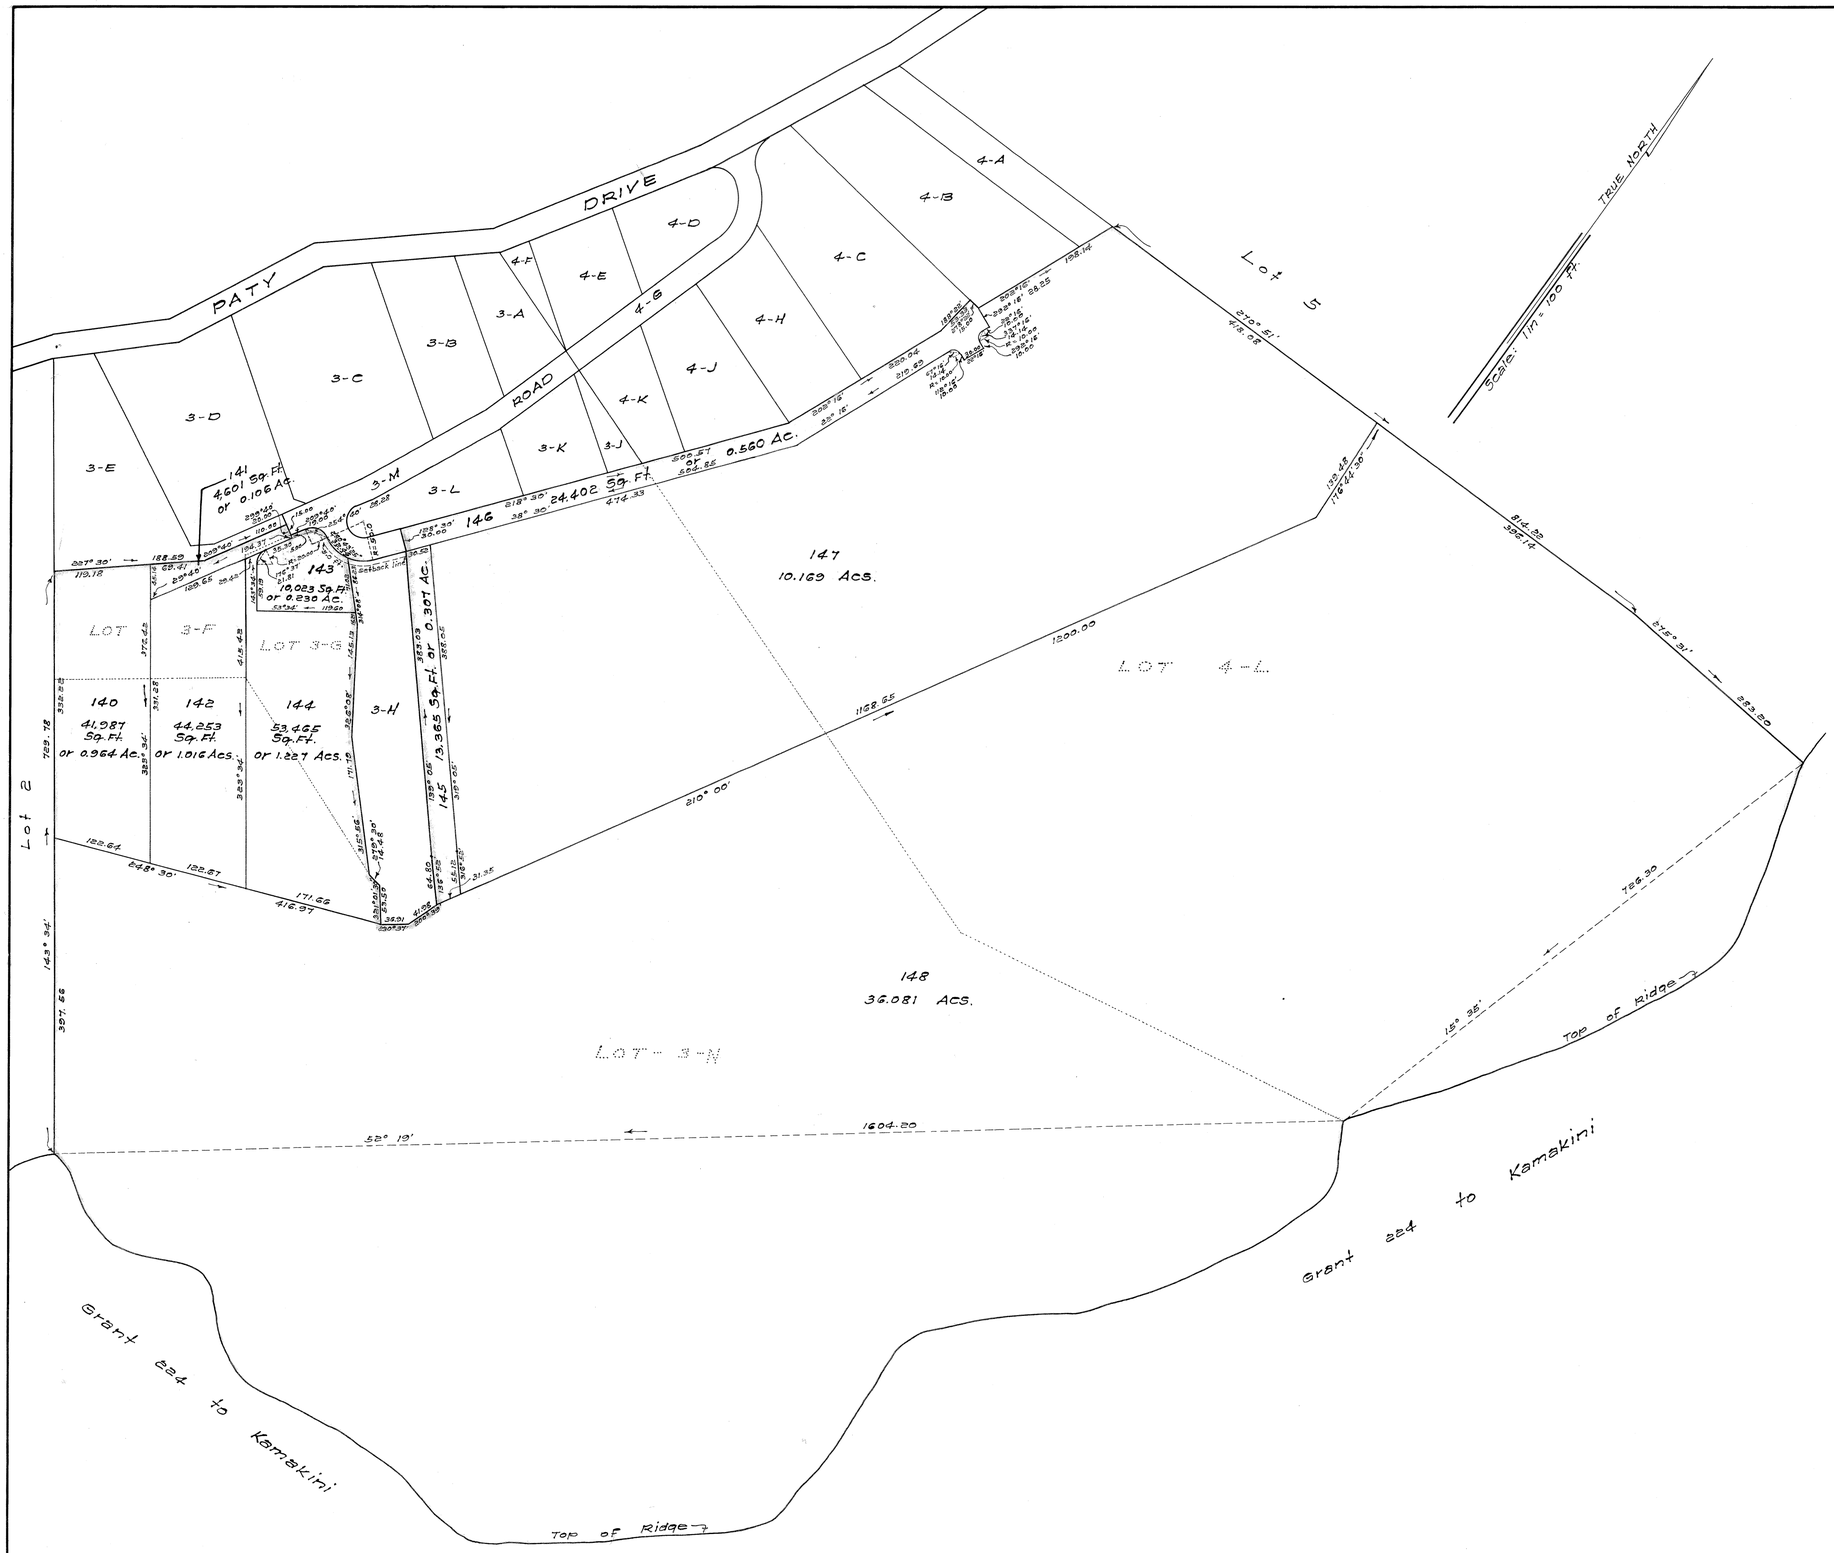

LAND COURT

TERRITORY OF HAWAII
"WOODLAWN TRACT, SECTION B"
LAND COURT APPLICATION 211

CONSOLIDATION AND RESUBDIVISION
OF LOTS 3-F, 3-G, 3-N AND 4-L
AS SHOWN ON MAP 55
INTO LOTS 140 TO 148 INCLUSIVE

MANOA, HONOLULU, OAHU, T. H.

SCHUMAN BLDG.
HONOLULU, T.H.
JUNE 16, 1948

R. M. TOWILL
REGISTERED LAND SURVEYOR
No. 151
HAWAII, U.S.A.

Registered Professional Surveyor
Certificate 151

OWNER: Frank Leicester James

Owner's Certificates of Title: 28234 and 28266

AUTHORIZED AND APPROVED BY ORDER OF THE JUDGE
OF THE LAND COURT DATED: JULY 24, 1948
BY ORDER OF THE COURT.

REGISTRAR OF THE LAND COURT

Filed July 20, 1948
Abraham K. Akana
Assistant Registrar

1015

Tax Map Key: 2-9-50-3 and 4

21" X 32" = 4.7 Sq. Ft.