MAP 91

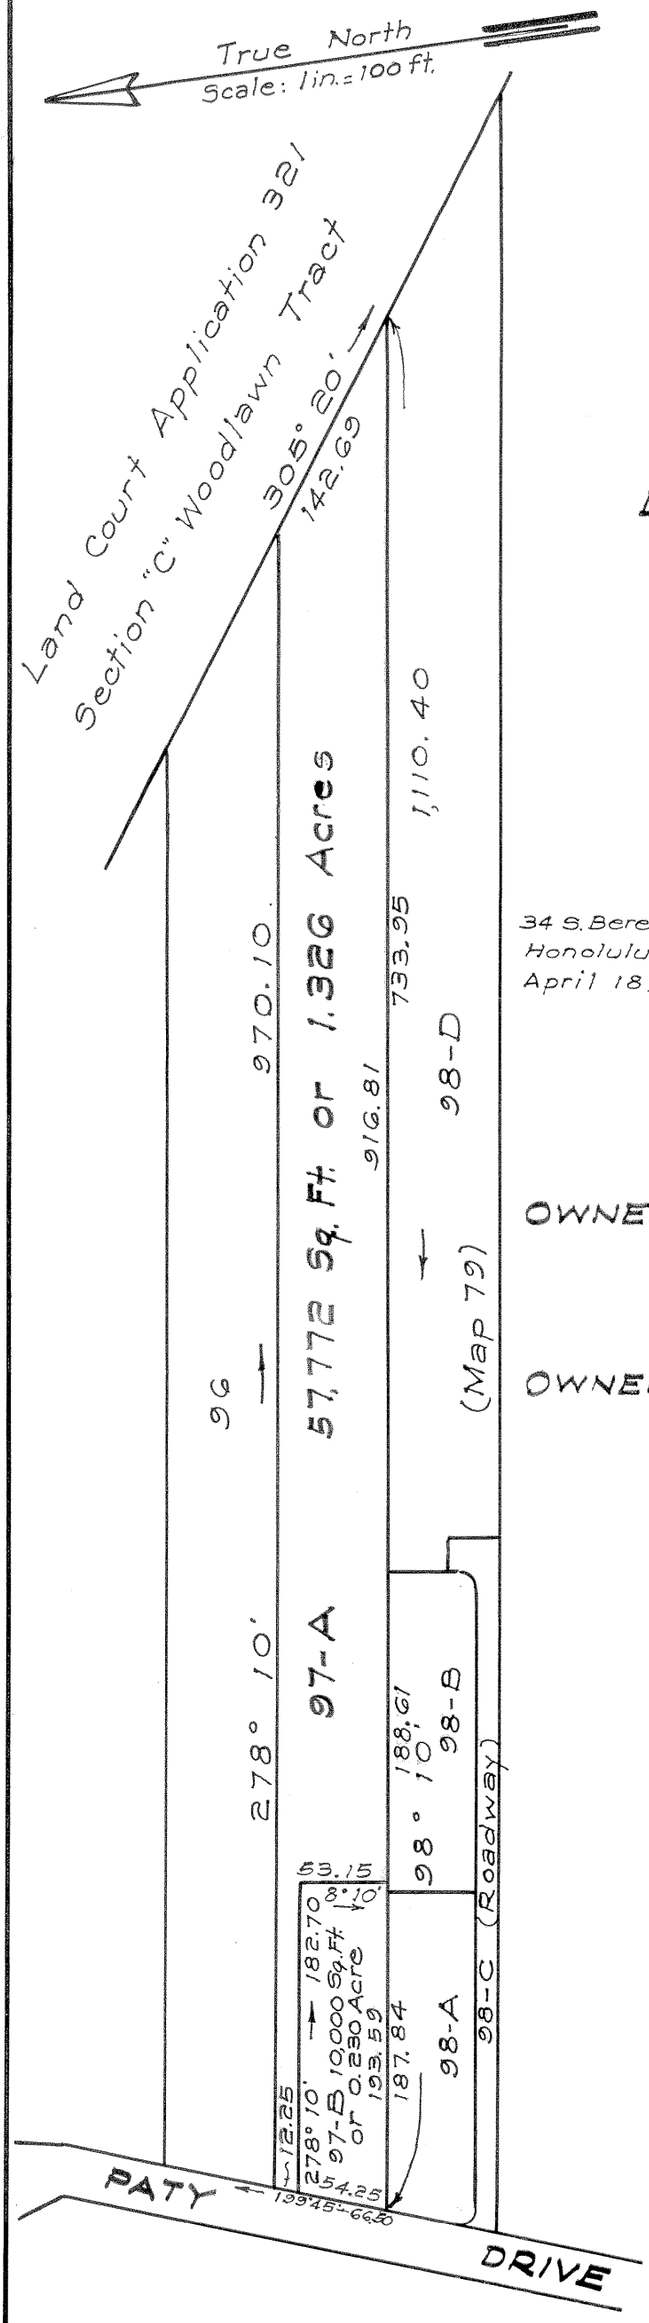

LAND COURT
TERRITORY OF HAWAII

WOODLAWN TRACT SECTION "B"

LAND COURT APPLICATION 211

SUBDIVISION OF LOT 97
AS SHOWN ON MAP 42
INTO LOTS 97-A AND 97-B SECTION "B"
AT MANOA, HONOLULU, OAHU, T. H.

34 S. Beretania St.
Honolulu, T. H.
April 18, 1949

ERNEST K. H. PARK
REGISTERED LAND SURVEYOR
No. 503-S
HAWAII, U. S. A.

BY: Ernest K. H. Park
Registered Professional Surveyor
Certificate No. 503-S

OWNERS: Russell V. Stephenson Jr. and Thyra Jean Stephenson

OWNERS' CERTIFICATE OF TITLE: 39,292

AUTHORIZED AND APPROVED BY ORDER OF THE JUDGE OF THE LAND COURT DATED: APRIL 25, 1949.
BY ORDER OF THE COURT.

REGISTRAR OF THE LAND COURT

Filed Apr. 20, 1949
Abraham N. Akana
Assistant Registrar

Tax Map Key: 2-9-50-8

10" x 15" = 1.0 ¢