211

MAP 93

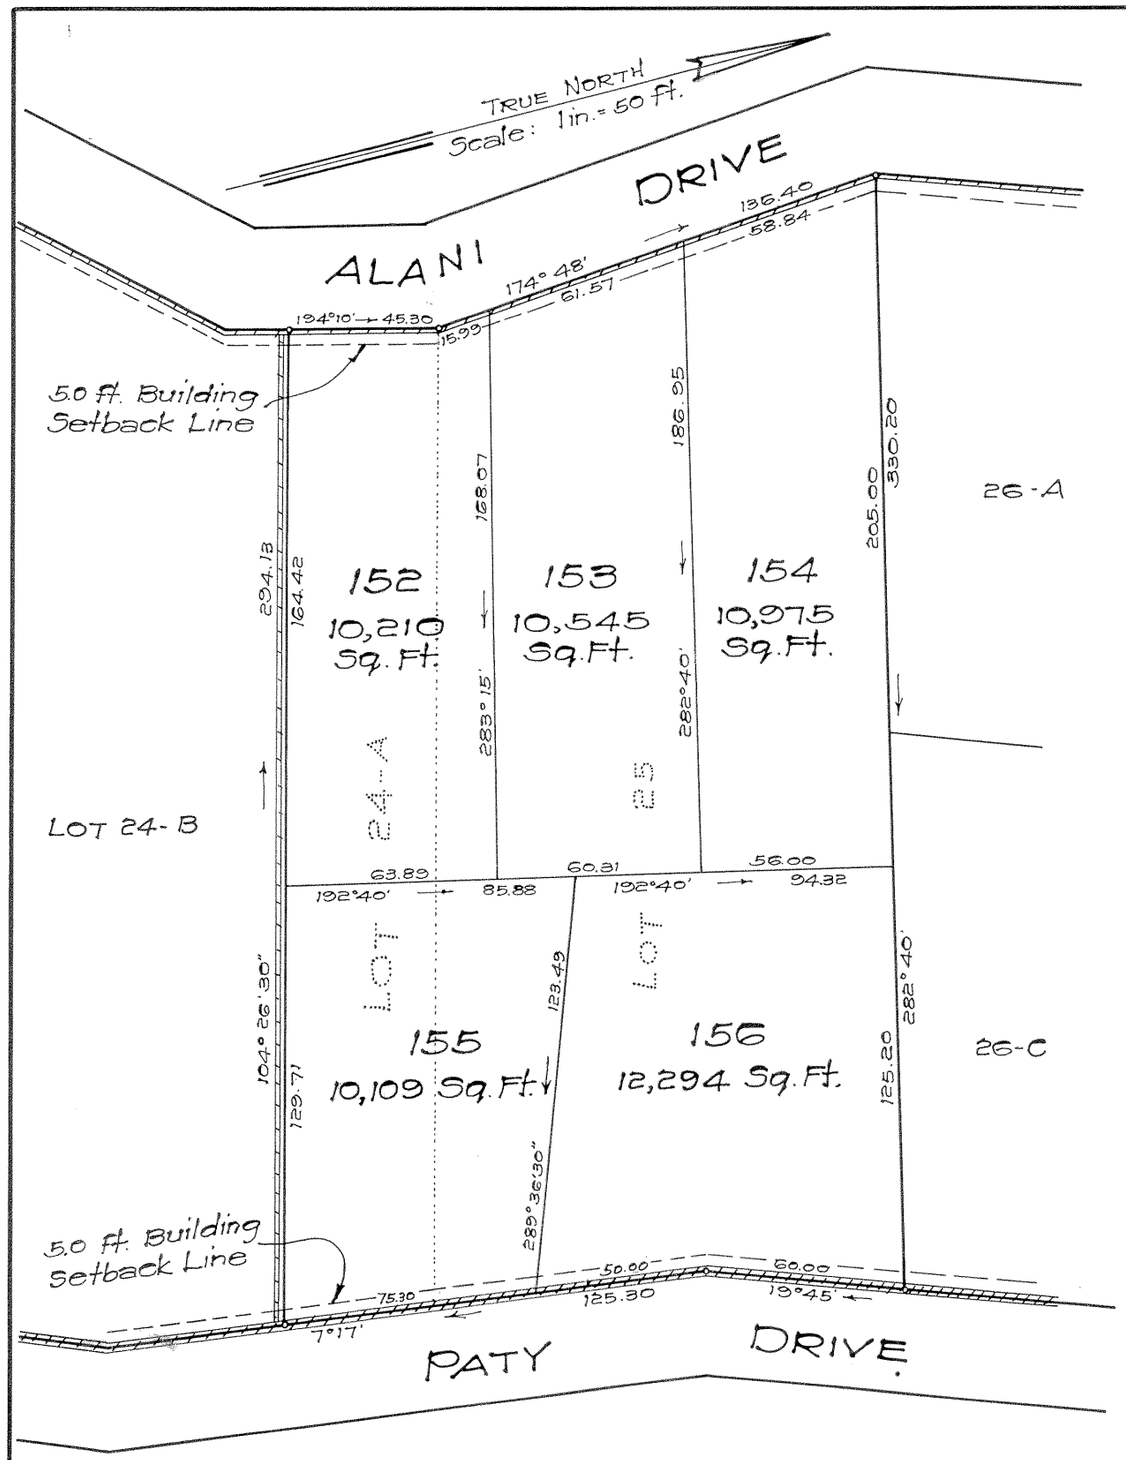

LAND COURT

TERRITORY OF HAWAII

LAND COURT APPLICATION 211

CONSOLIDATION OF LOTS 24-A AND 25
AS SHOWN ON MAPS 1 AND 52
AND RESUBDIVISION OF SAID CONSOLIDATION
INTO LOTS 152 TO 156 INCLUSIVE

AT MANOA VALLEY, HONOLULU, OAHU, T.H.

205 MERCHANT ST.
HONOLULU, T.H.
June 29, 1950

R. M. TOWILL
REGISTERED LAND SURVEYOR
No. 151
HAWAII, U.S.A.

Registered Professional Surveyor
Certificate No. 151

OWNER: OLGA OLSEN

Owners Certificate of Title: 28,026

AUTHORIZED AND APPROVED BY ORDER OF THE JUDGE OF THE LAND COURT DATED: AUGUST 11, 1950.
BY ORDER OF THE COURT

REGISTRAR OF THE LAND COURT

Filed July 31, 1950
Abraham W. Akana
Assistant Registrar

Tax Map Key: 2-9-41-37
2564

10" × 15" = 1.0 Sq. Ft.