211

MAP 94

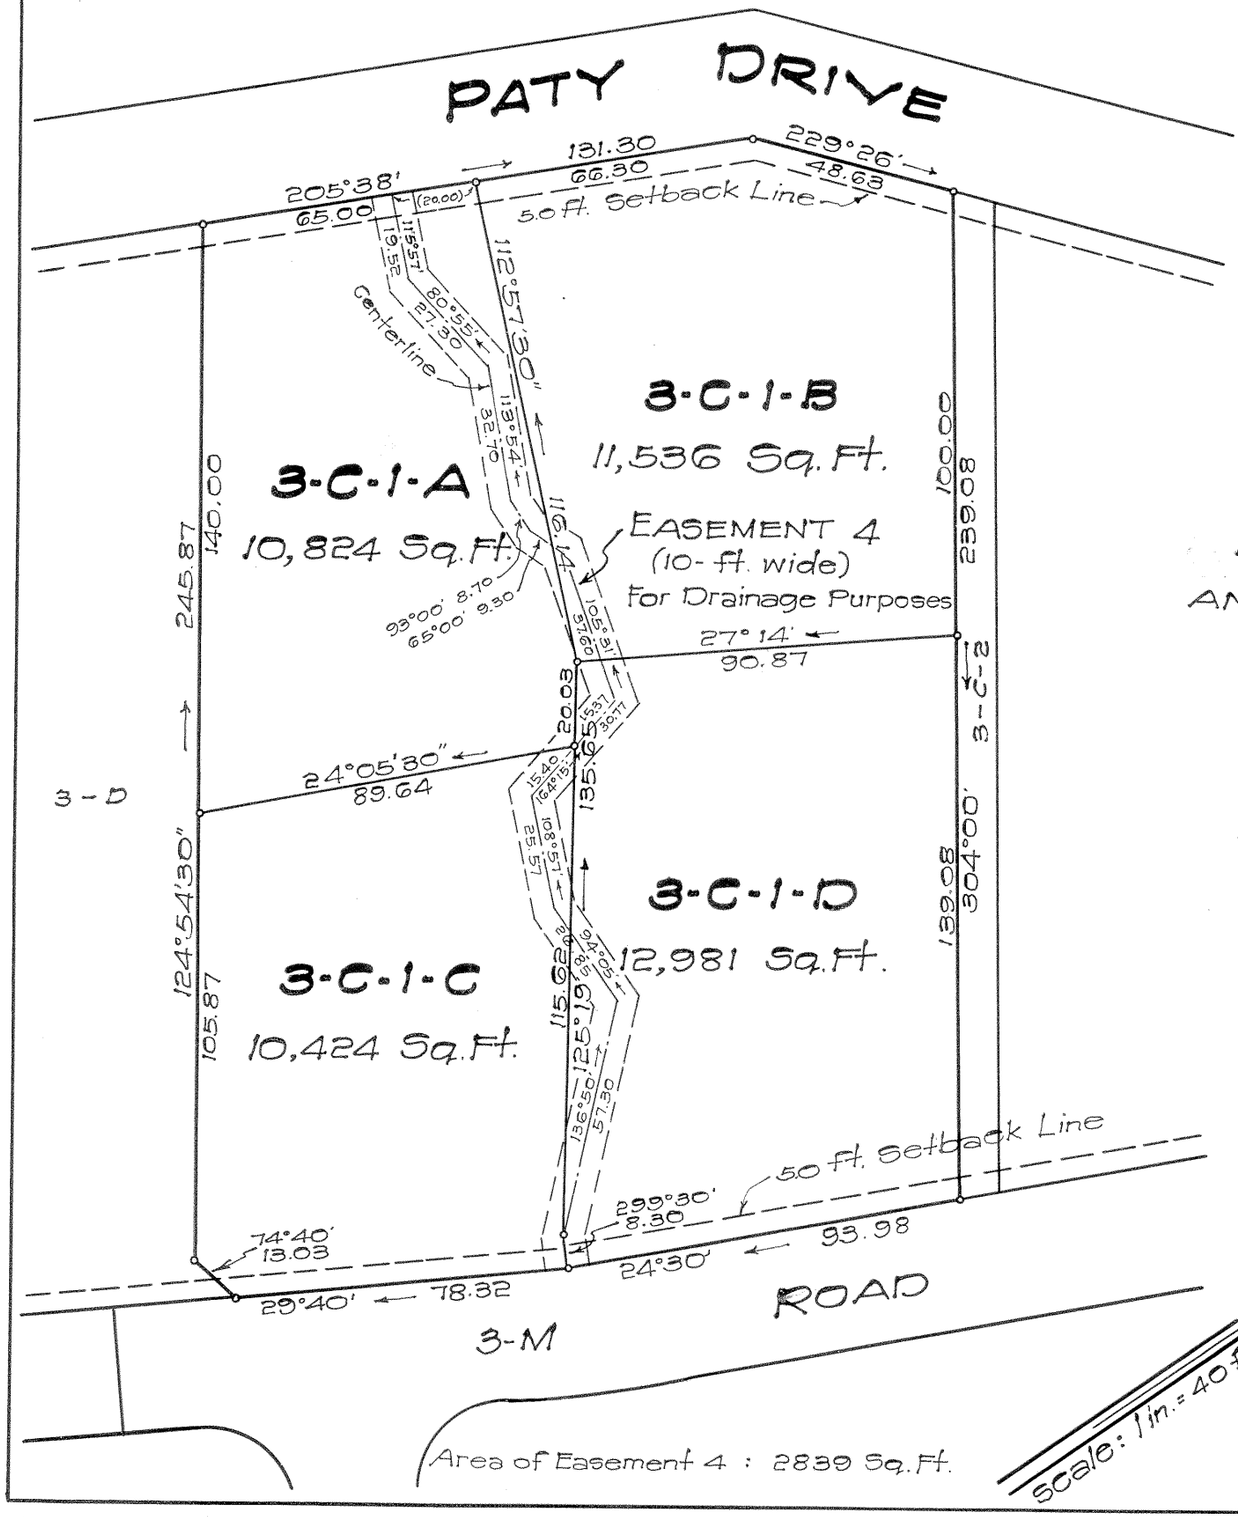

LAND COURT

TERRITORY OF HAWAII

WOODLAWN TRACT - SECTION "B"
LAND COURT APPLICATION 211

SUBDIVISION OF LOT 3-C-1
AS SHOWN ON MAP 80
INTO LOTS 3-C-1-A, 3-C-1-B, 3-C-1-C AND 3-C-1-D
AND DESIGNATION OF EASEMENT 4 OVER AND ACROSS SAID LOTS
AT MANOA, HONOLULU, OAHU, T. H.

205 Merchant St.
Honolulu, T. H.
January 2, 1951

F. M. TOWILL
REGISTERED LAND SURVEYOR
No. 151
HAWAII, U. S. A.

Registered Professional
Surveyor
Certificate No. 151

OWNER: ALVIN A. SMITH, TRUSTEE
Owner's Certificate of Title : 47,072

AUTHORIZED AND APPROVED BY ORDER OF THE JUDGE
OF THE LAND COURT DATED: FEBRUARY 21, 1951.
BY ORDER OF THE COURT

REGISTRAR OF THE LAND COURT
Filed Feb. 20, 1951
Assistant Registrar

Tax Map Key: 2-9-50-13
2837

10" x 15" = 1.0 Sq. Ft.