MAP 107

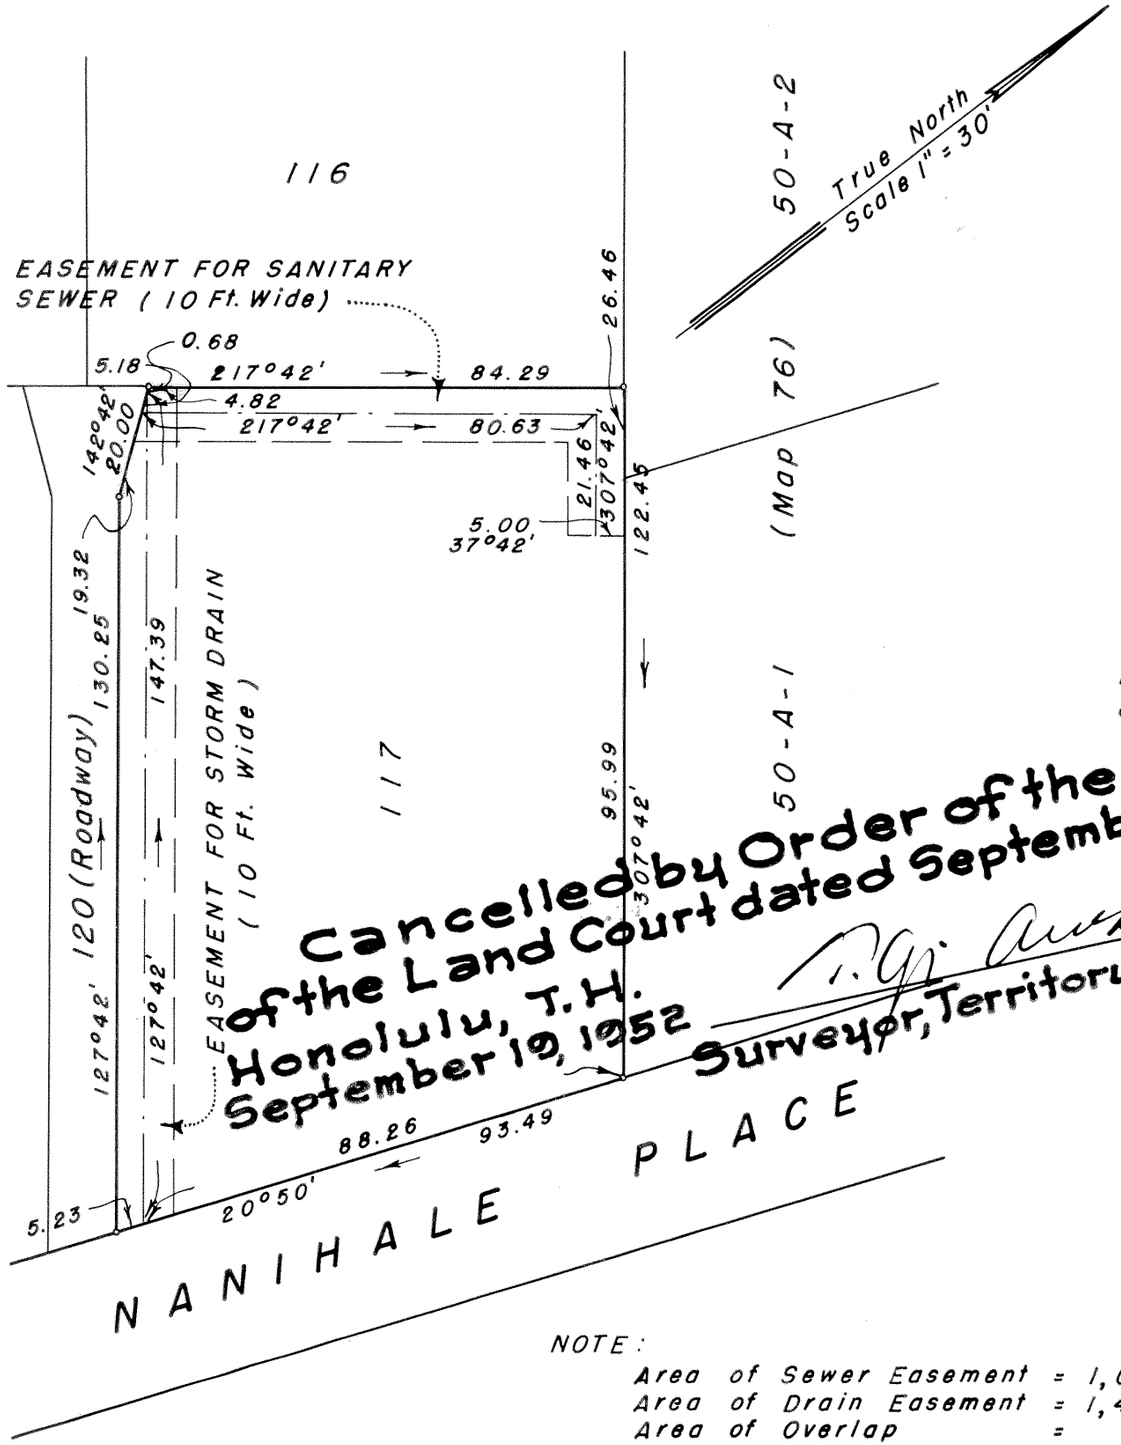

LAND COURT
TERRITORY OF HAWAII

LAND COURT APPLICATION 211
SECTION "B" WOODLAWN TRACT

DELINEATION OF EASEMENTS FOR SANITARY SEWER
AND STORM DRAINAGE SYSTEM ON LOT 117
AS SHOWN ON MAP 67
AT MANOA VALLEY, HONOLULU, OAHU, T.H.

Honolulu, T. H.
June 13, 1952

A. E. MINVIELLE, JR. REGISTERED LAND SURVEYOR No. 193 HAWAII, U.S.A.

DEPARTMENT OF PUBLIC WORKS
CITY & COUNTY OF HONOLULU
DIVISION OF SEWERS

By: A. E. Minvielle, Jr.
A. E. Minvielle, Jr.
Registered Land Surveyor
Certificate No. 193-S

Cancelled by Order of the Judge of the Land Court dated September 19, 1952
Honolulu, T.H.
September 19, 1952
Surveyor, Territory of Hawaii

OWNERS: Yoshinori Furukawa and Toju Furukawa

OWNERS' CERTIFICATE OF TITLE: 42,588

AUTHORIZED AND APPROVED BY ORDER OF THE JUDGE
OF THE LAND COURT DATED: JUNE 26, 1952
BY ORDER OF THE COURT

REGISTRAR OF THE LAND COURT

NOTE:

Area of Sewer Easement = 1,021 Sq. Ft.
Area of Drain Easement = 1,430 Sq. Ft.
Area of Overlap = 63 Sq. Ft.

Net Area of Sewer and Drain Easements = 2,388 Sq. Ft.

Filed June 19, 1952
Abraham N. Akana
Assistant Registrar

Tax Map Key 2-9-38:63

Parcel 233 (Sewer) & 403 (Storm Drain)
Woodlawn Sewerage and Drainage
Improvement District No. 70

12

10" x 15" = 1.0 Sq. Ft.