211

MAP 110

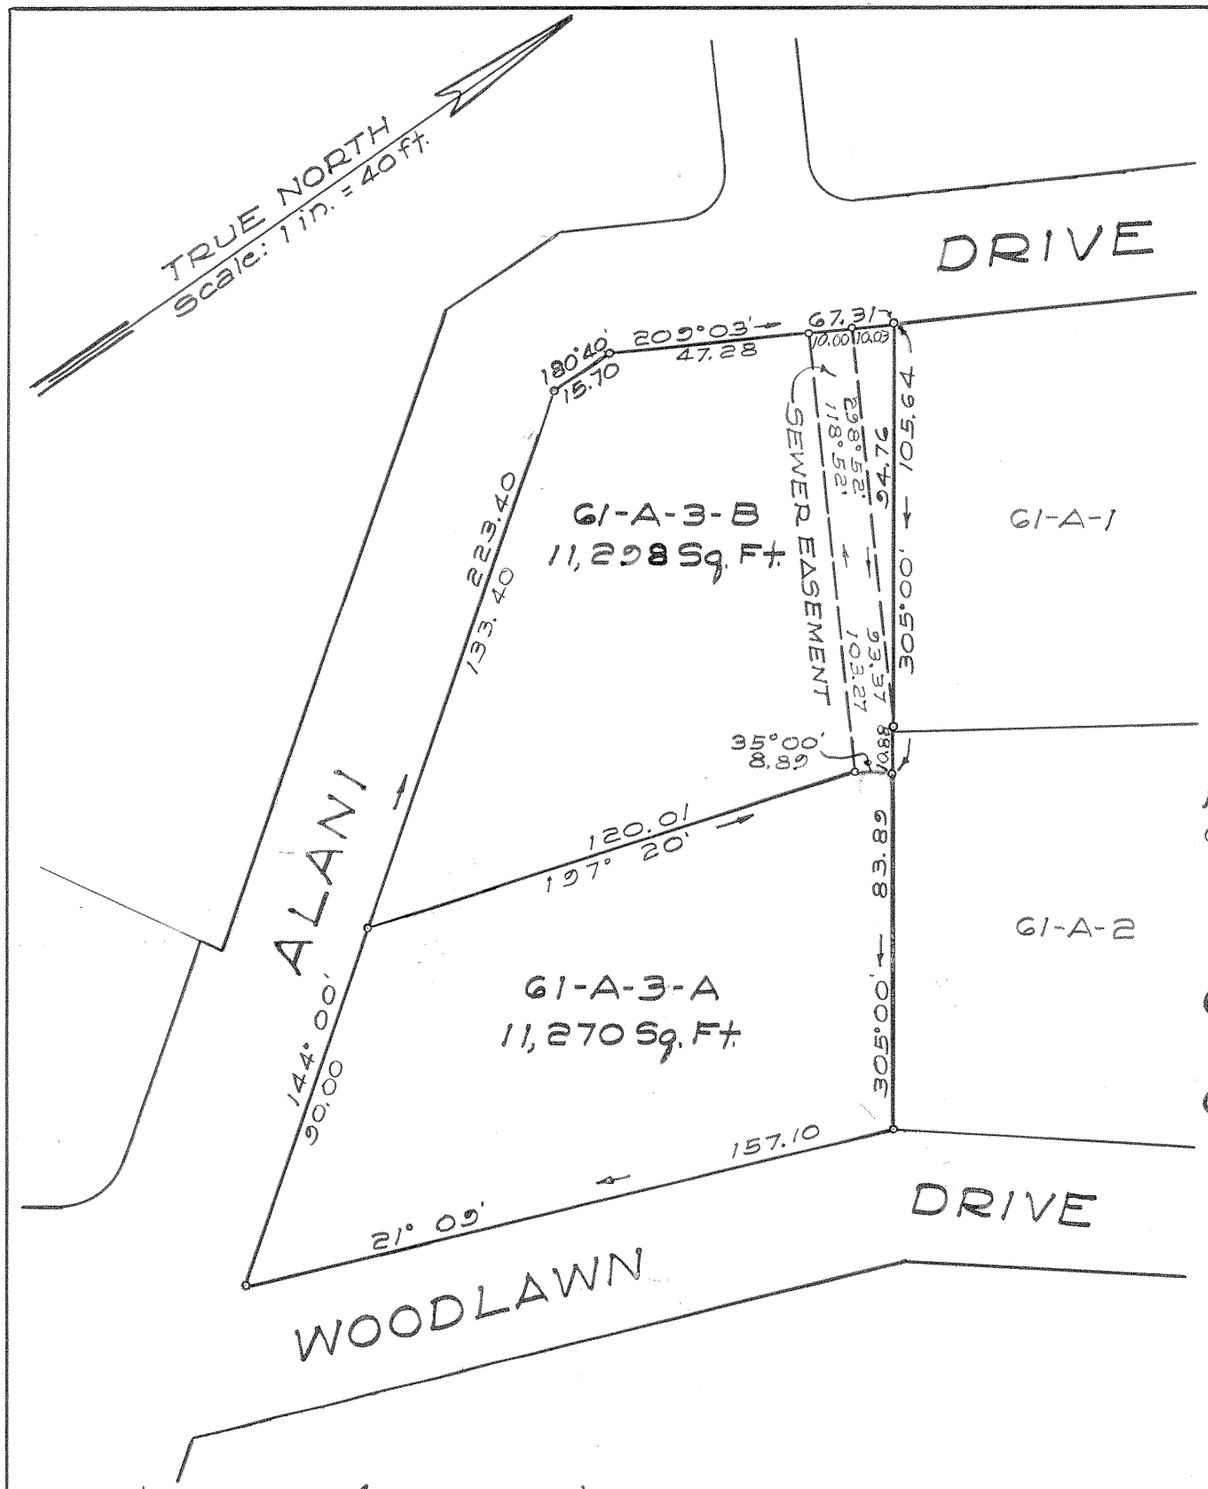

Note: Area of Easement = 1,032 Sq. Ft.

LAND COURT

TERRITORY OF HAWAII

LAND COURT APPLICATION 211

SUBDIVISION OF LOT 61-A-3
AS SHOWN ON MAP 17
INTO LOTS 61-A-3-A AND 61-A-3-B
AND DESIGNATION OF SEWER EASEMENT
OVER AND ACROSS LOT 61-A-3-B
MANOA VALLEY, HONOLULU, OAHU, T. H.

HONOLULU, T. H.
OCTOBER 14, 1952.

CLARENCE J. OLDS
REGISTERED LAND SURVEYOR
No. 84
HAWAII, U.S.A.

BY: Clarence J. Olds
Registered Professional Surveyor
Certificate Number 84-S

OWNER: Mary Achuck Sproule

OWNER'S CERTIFICATE OF TITLE: 970

AUTHORIZED AND APPROVED BY ORDER OF THE JUDGE
OF THE LAND COURT DATED: NOVEMBER 3, 1952.
BY ORDER OF THE LAND COURT:
REGISTRAR OF THE LAND COURT

Filed Oct 28, 1952
Registrar

Tax Map Key: 2-9-42

10" × 15" = 1.0 Sq. Ft.