211

MAP 123

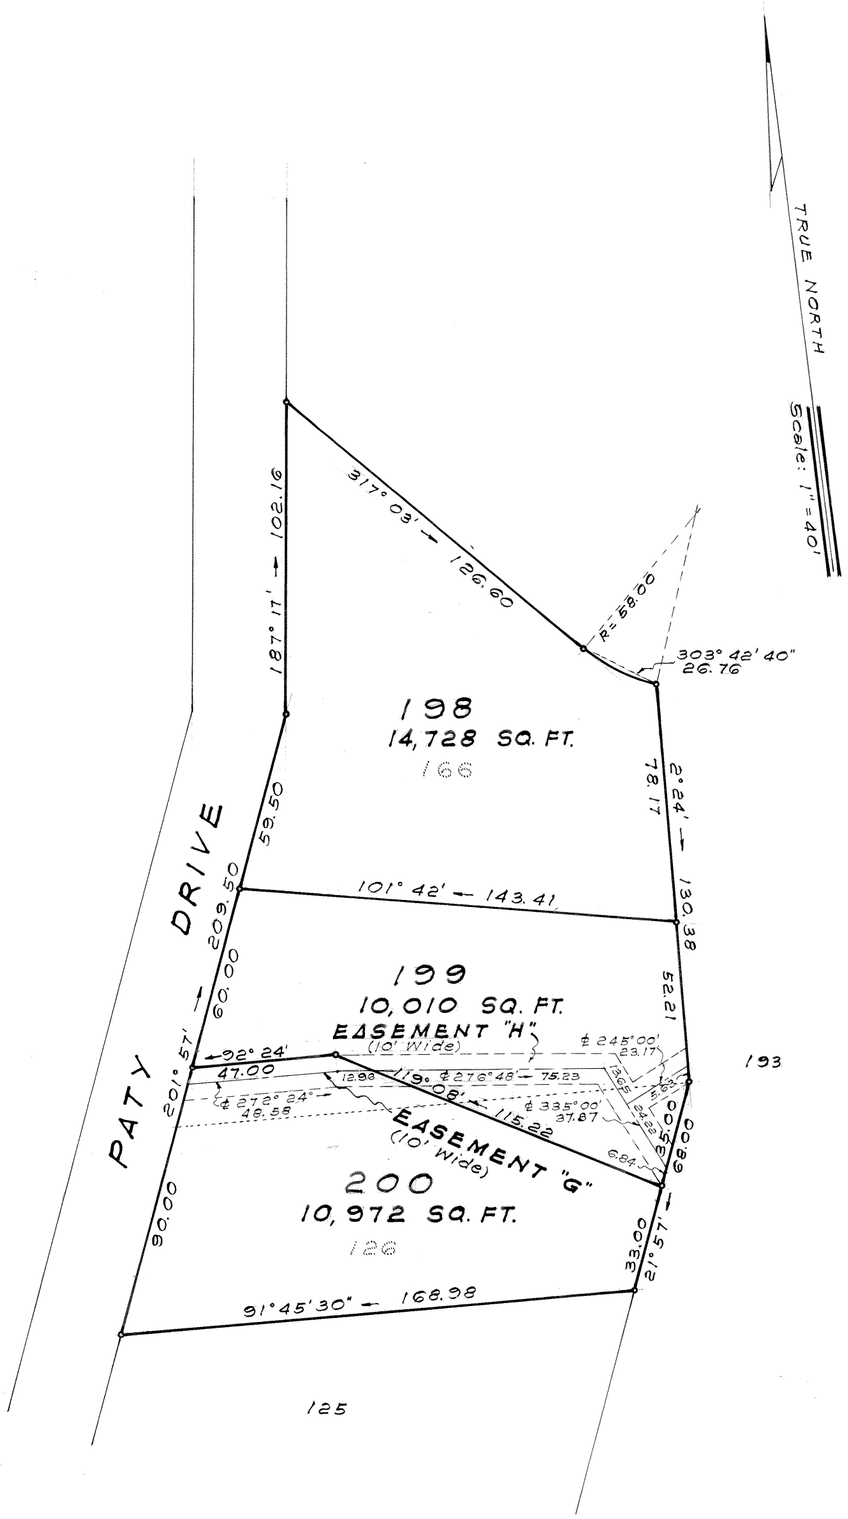

LAND COURT

TERRITORY OF HAWAII

LAND COURT APPLICATION 211

WOODLAWN TRACT SECTION-B

CONSOLIDATION OF LOTS 126 AND 166

AS SHOWN ON MAPS 70 AND 102

AND RESUBDIVISION OF SAID CONSOLIDATION

INTO LOTS 198, 199 AND 200

AND DESIGNATION OF EASEMENT "G" AND "H"

MANOA VALLEY, HONOLULU, OAHU, T. H.

Honolulu, T. H.
April 15, 1955

MAITLAND C. DEASE
REGISTERED LAND SURVEYOR
No. 282
HAWAII, U.S.A.

Maitland C. Dease
Registered Professional Surveyor
Certificate No. 282 E.S.

OWNERS: Sun Ge Lam and Charlotte Wong Lam
Robert Milo Law and Virginia Kreiling Law

OWNER'S CERTIFICATE OF TITLE: 36084, 50569

AUTHORIZED AND APPROVED BY ORDER OF THE JUDGE
OF THE LAND COURT DATED MAY 24, 1955
BY ORDER OF THE COURT

REGISTRAR OF THE LAND COURT

EASEMENT "G" 615 SQ. FT.
" "H" 1314 " "

Filed May 20, 1955
Abraham W. Akana
Assistant Registrar

(1)
8

Tax Map Key: 2-9-50

15"x21" 2.2 ¢