MAP 128

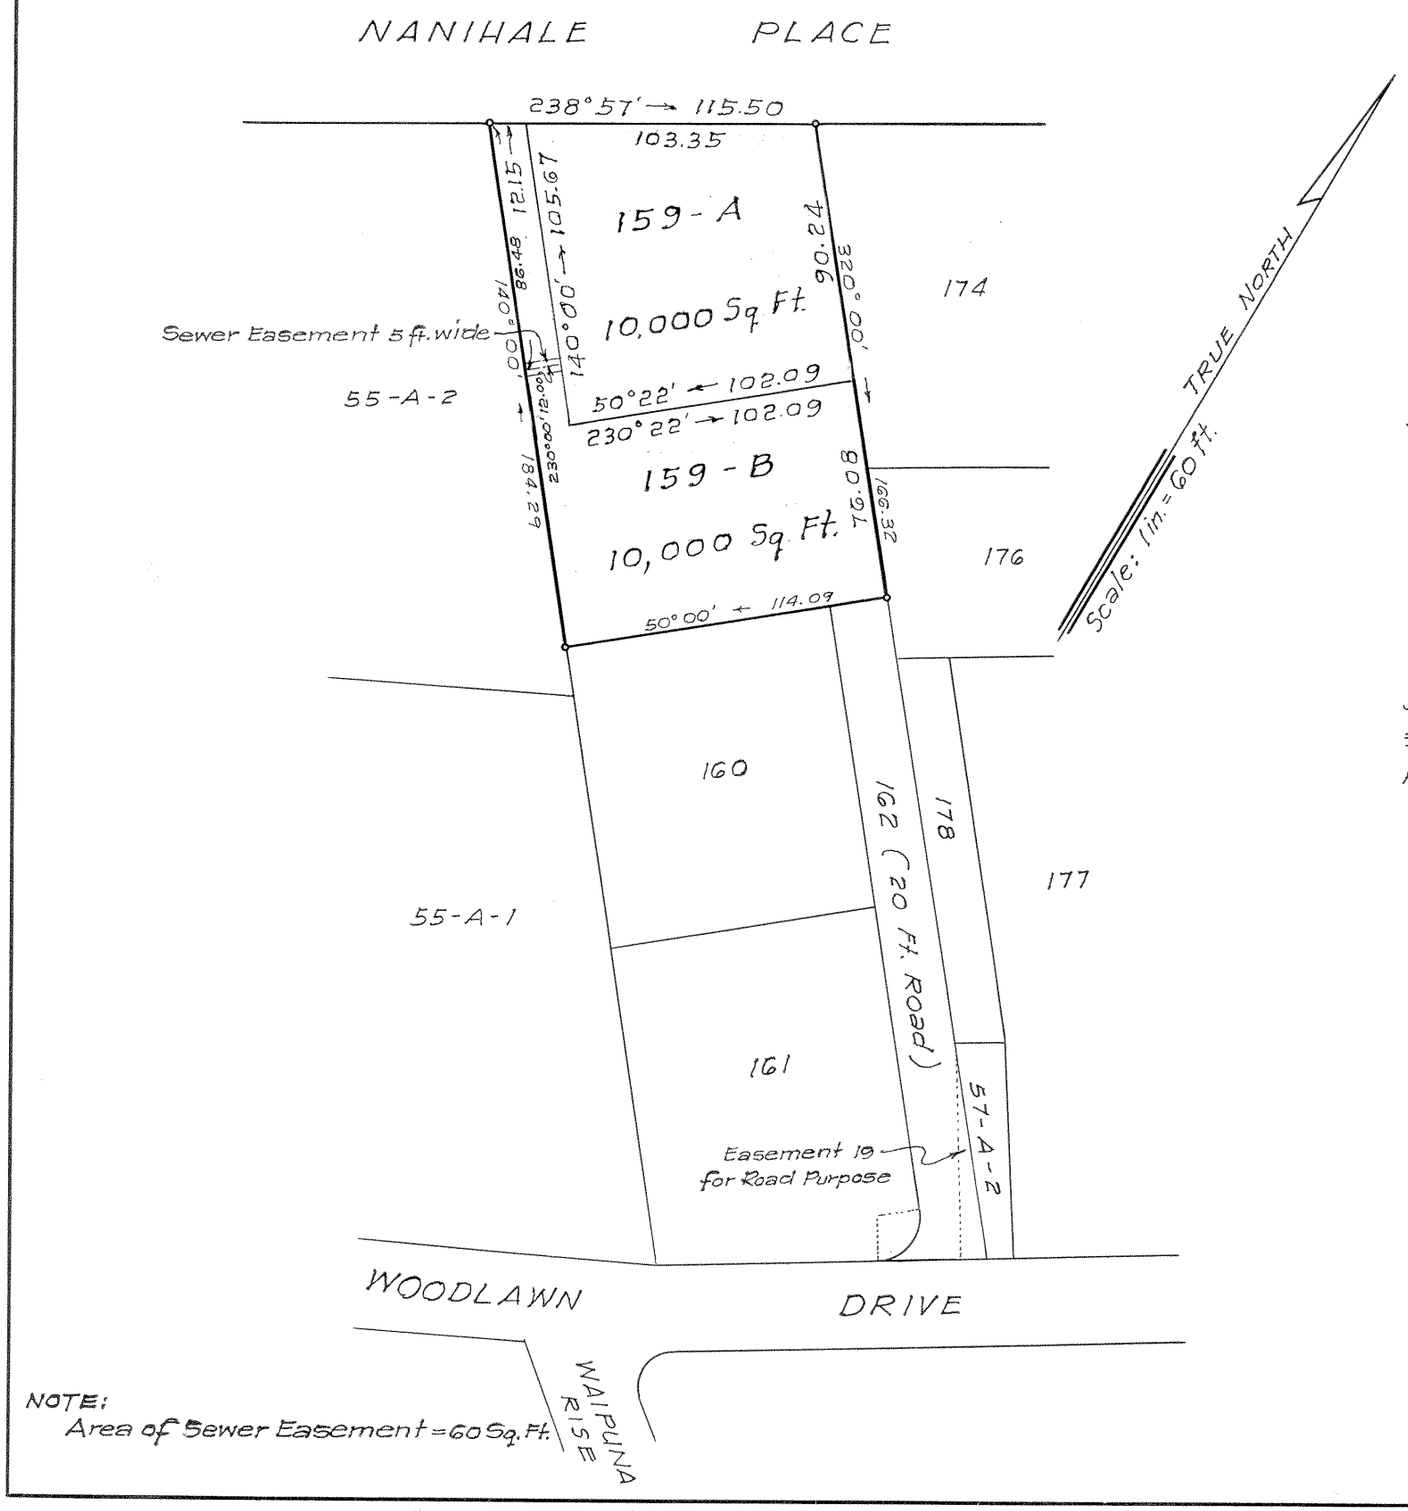

NOTE:
Area of Sewer Easement = 60 Sq. Ft.

LAND COURT

TERRITORY OF HAWAII

LAND COURT APPLICATION 211

WOODLAWN TRACT, SECTION B

SUBDIVISION OF LOT 159, AS SHOWN ON MAP 98
INTO LOTS 159-A AND 159-B
AND DELINEATION OF SEWER EASEMENT
OVER AND ACROSS LOT 159-B
AT MANOA VALLEY, HONOLULU, OAHU, T.H.

June 18, 1956
3149 Waialae Ave.
Honolulu, T.H.

KIYOTO HANATANI
REGISTERED PROFESSIONAL LAND SURVEYOR
No. 516
HAWAII, U.S.A.

Kiyoto Hanatani
Registered Surveyor
Certificate No. 516

OWNERS: John Tasaku Watanabe and
Dorothy Kikuyo Watanabe

OWNERS' CERTIFICATE OF TITLE: 55,199

AUTHORIZED AND APPROVED BY ORDER OF THE
JUDGE OF THE LAND COURT, DATED MAY 22, 1957.
BY ORDER OF THE COURT

[signature]
REGISTRAR OF THE LAND COURT

Filed May 19, 1957
[signature]
Registrar

Tax Map Key: 2-9-42-55

10" x 15" = 1.00 Sq. Ft.