211

MAP 129

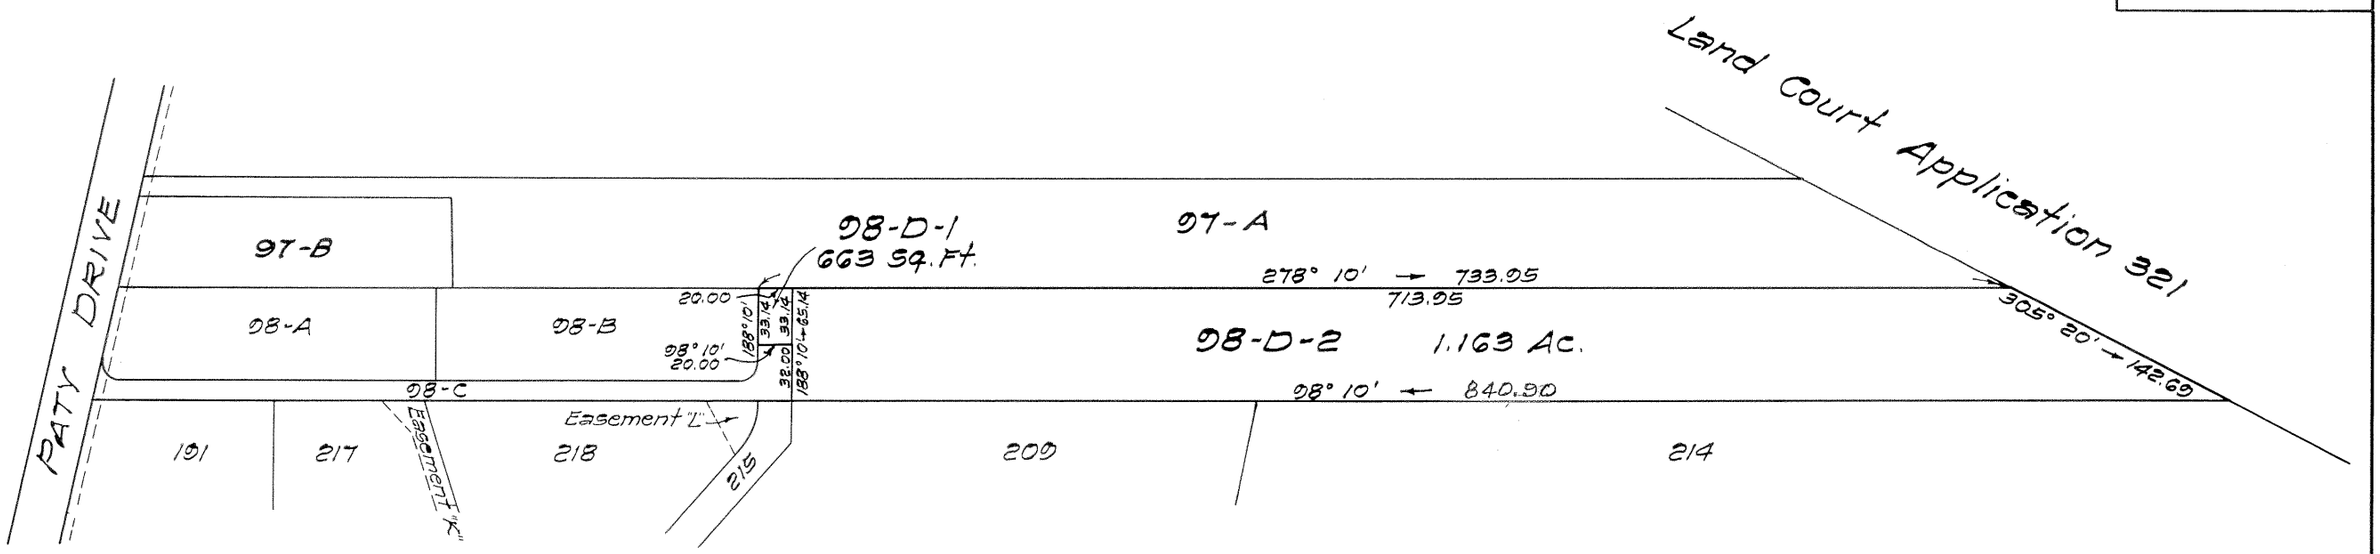

LAND COURT
TERRITORY OF HAWAII

WOODLAWN TRACT SECTION "B"
LAND COURT APPLICATION 211

SUBDIVISION OF LOT 98-D AS SHOWN ON MAP 79
INTO LOTS 98-D-1 AND 98-D-2

AT MANOA, HONOLULU, OAHU, T.H.

True North
Scale: 1 in. = 100 ft.

95 Merchant Street
Honolulu, T.H.
September 22, 1956

WALTER P. THOMPSON
REGISTERED LAND SURVEYOR
No. 218
HAWAII

Walter P. Thompson
Registered Land Surveyor
Registered Certificate 218 E.S.

OWNERS: Finance Realty Company, Limited = 1/2 interest
Hugh Loama Bargion and Kathleen Patricia Bargion = 1/2 interest

OWNERS' CERTIFICATE OF TITLE: 38,448 and 61,126

AUTHORIZED AND APPROVED BY ORDER OF THE JUDGE
OF THE LAND COURT DATED JULY 11, 1957.
BY ORDER OF THE COURT

P. D. Mulholland
REGISTRAR OF THE LAND COURT

Filed July 8, 1957
P. D. Mulholland
Registrar

Tax Map Key: 2-9-50-7

10" x 15" = 1.0 Sq. Ft.