MAP 131

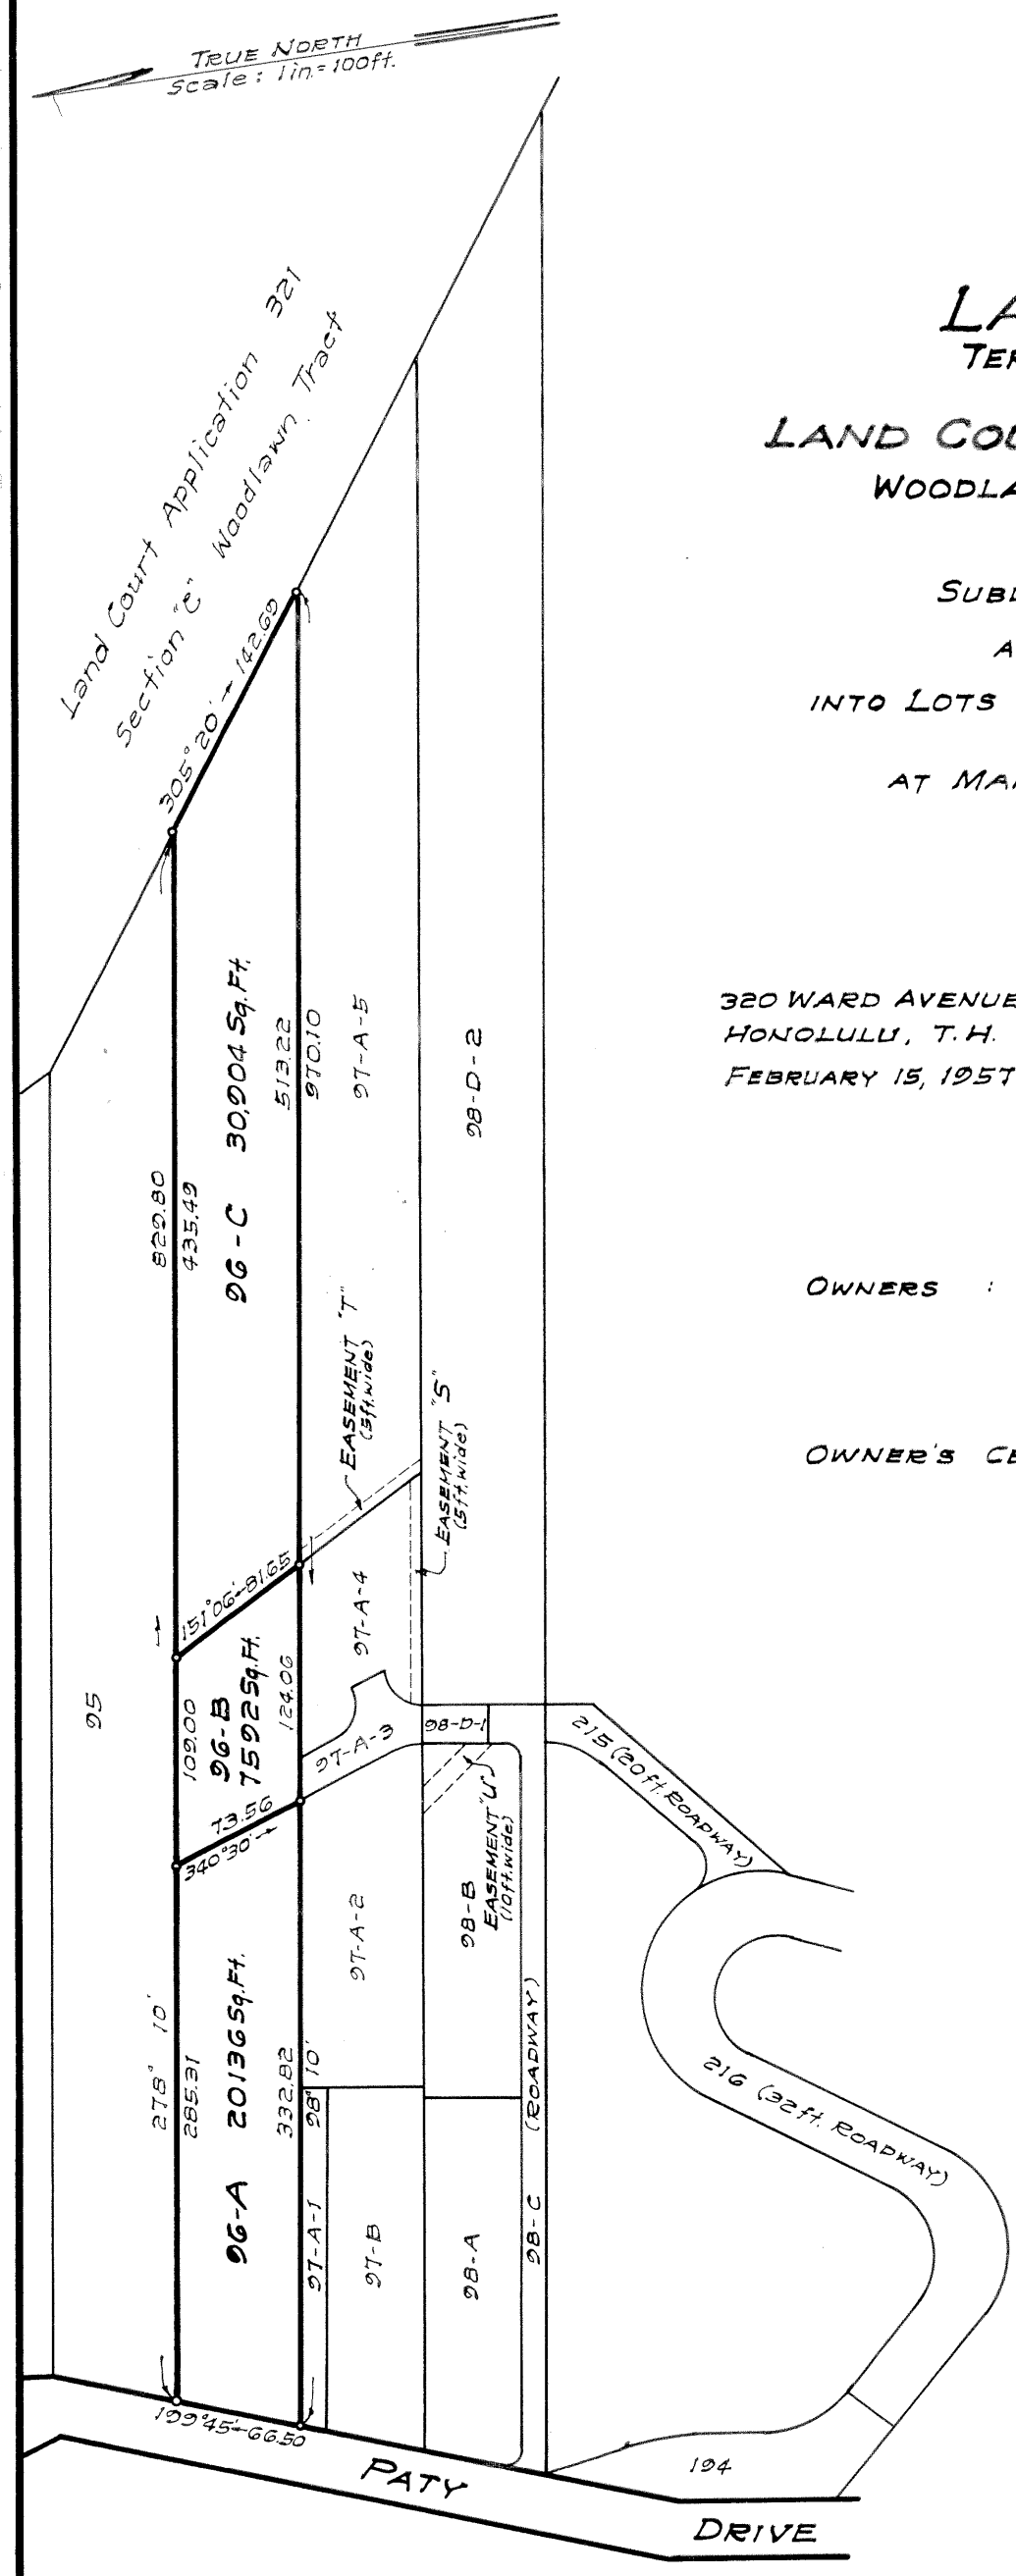

LAND COURT
TERRITORY OF HAWAII

LAND COURT APPLICATION 211
WOODLAWN TRACT SECTION "B"

SUBDIVISION OF LOT 96
AS SHOWN ON MAP 42
INTO LOTS 96-A, 96-B AND 96-C

AT MANOA, HONOLULU, OAHU, T. H.

320 WARD AVENUE
HONOLULU, T. H.
FEBRUARY 15, 1957

A. E. MINVIELLE, JR. REGISTERED LAND SURVEYOR No. 193 HAWAII, U.S.A.

A. E. Minvielle Jr.
A. E. Minvielle, Jr.
Surveyor and Maker of Plan
Registered Certificate 193E-5

OWNERS : NOBUO NASU
YAE NASU

OWNER'S CERTIFICATE OF TITLE : 54,954

AUTHORIZED AND APPROVED BY ORDER OF THE JUDGE
OF THE LAND COURT DATED: SEPTEMBER 6, 1957.
BY ORDER OF THE COURT
REGISTRAR OF THE LAND COURT

Filed Sept. 3, 1957
Assistant Registrar

Tax Key: 2-9-50

10" x 15" = 1 ¢