211

MAP 136

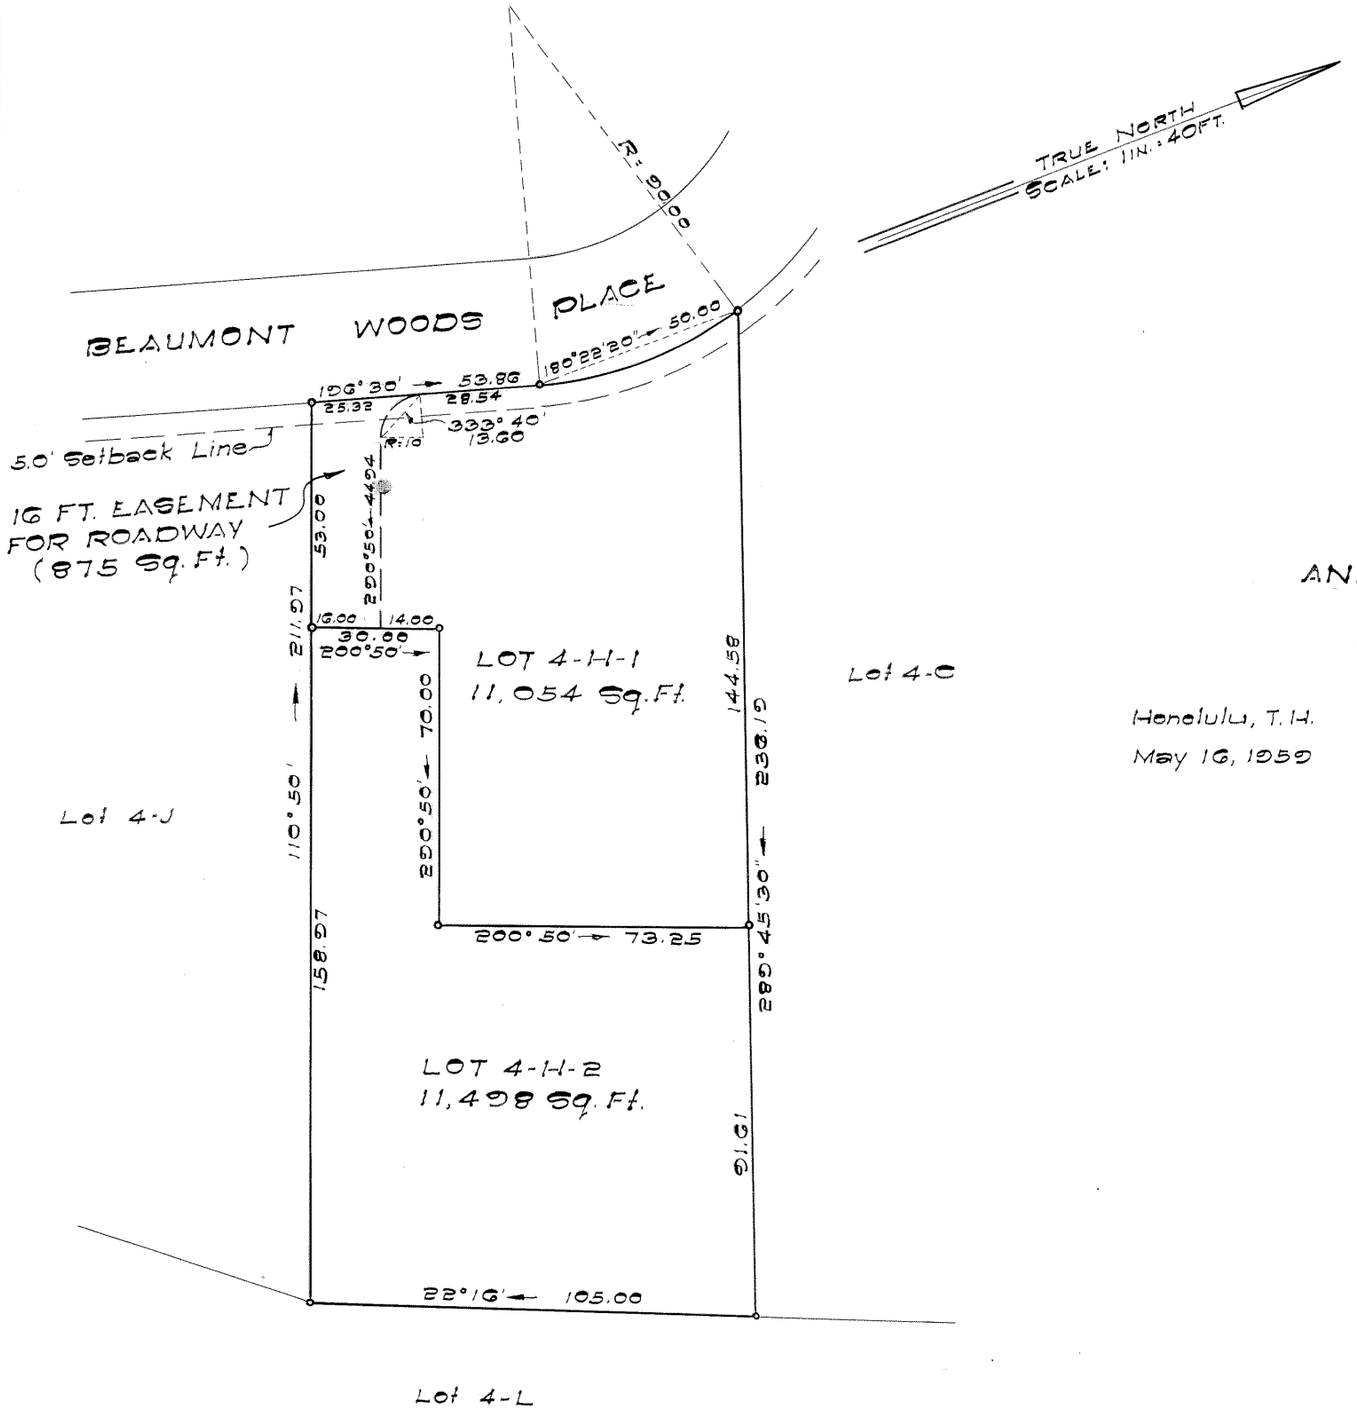

LAND COURT

TERRITORY OF HAWAII

LAND COURT APPLICATION 211

SECTION "B"

WOODLAWN TRACT

SUBDIVISION OF LOT 4-H
AS SHOWN ON MAP 55
INTO LOTS 4-H-1 AND 4-H-2
AND DELINEATION OF EASEMENT ACROSS LOT 4-H-1
AT MANOA, HONOLULU, OAHU, HAWAII

Honolulu, T.H.
May 16, 1959

GILBERT K. MINN
REGISTERED LAND SURVEYOR
No. 679
HAWAII, U.S.A.

By: Gilbert K. Minn
Registered Professional Surveyor
Certificate Number 679-S

OWNER: Francis Lee

OWNER'S CERTIFICATE OF TITLE: 73227

AUTHORIZED AND APPROVED BY ORDER OF THE JUDGE OF THE LAND COURT DATED JULY 30, 1959
BY ORDER OF THE COURT

Abraham W. Akana
Asst. REGISTRAR OF THE LAND COURT

Filed July 7, 1959
Rod Mulholland Registrar

Tax Map Key: 2-9-50: 27

10" × 15": 1.2¢