MAP 168

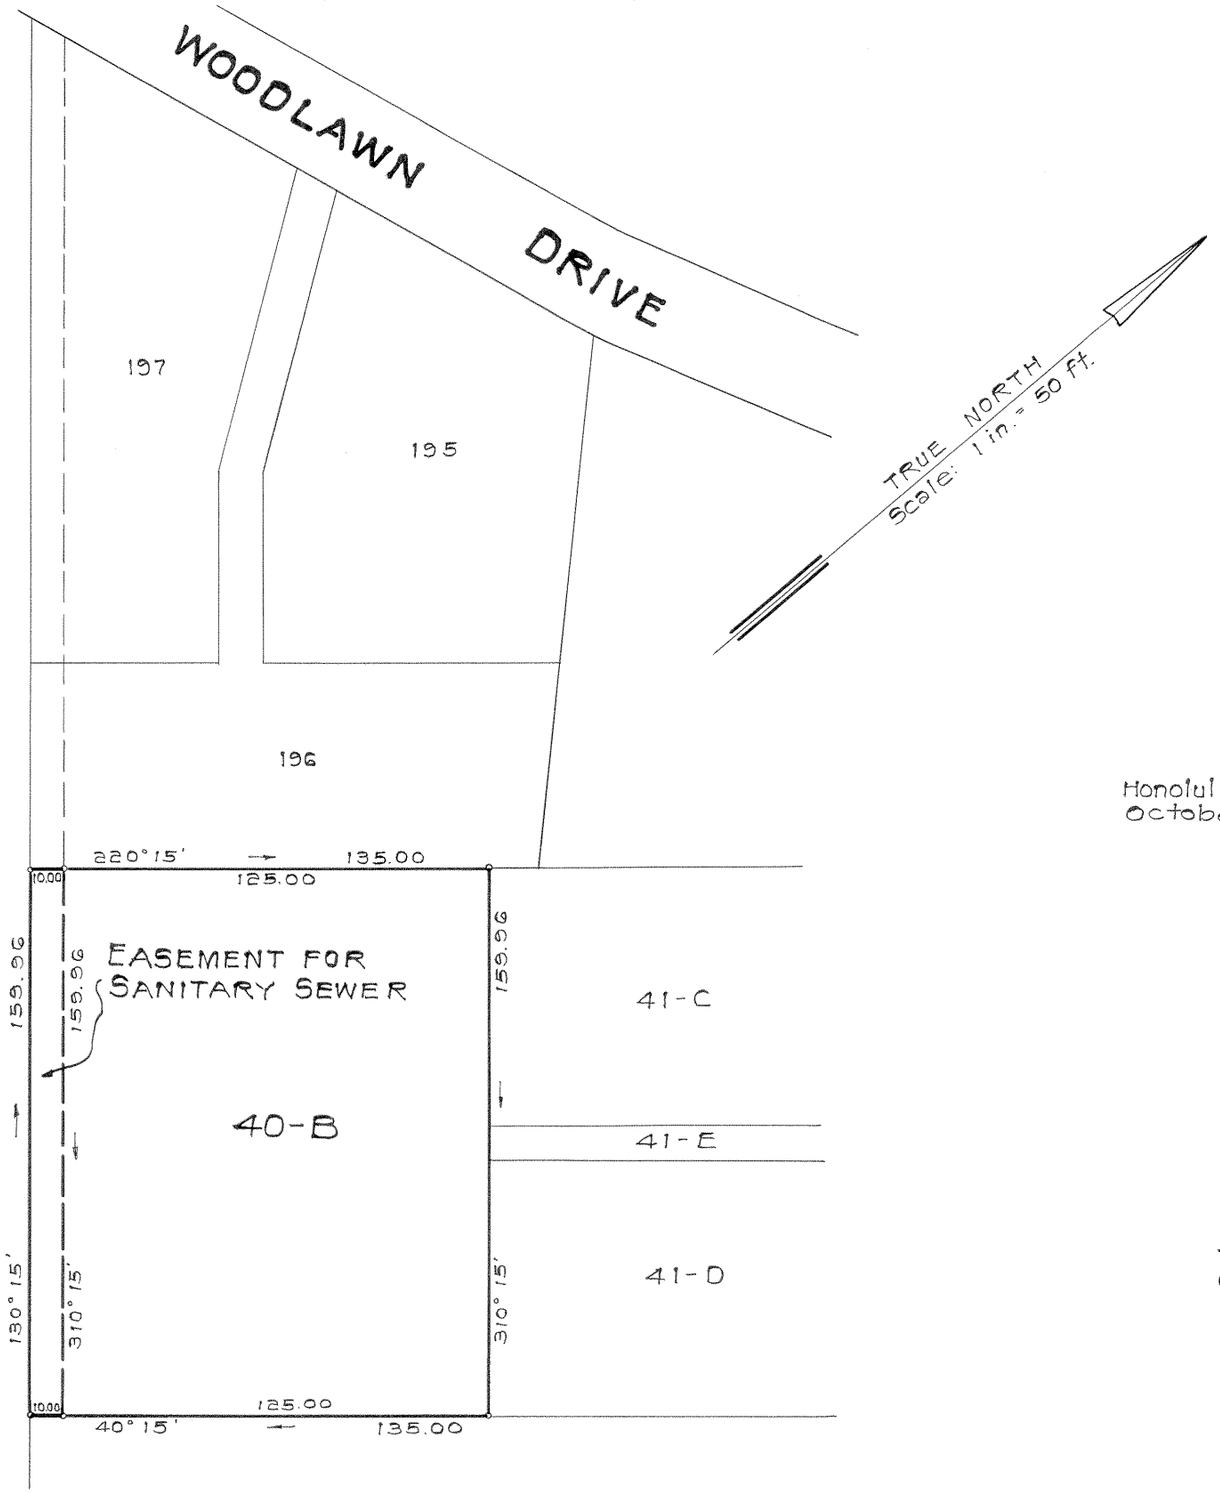

NOTE:
AREA OF EASEMENT = 1,600 Sq. Ft.

LAND COURT

STATE OF HAWAII

LAND COURT APPLICATION 211

SECTION "B" WOODLAWN TRACT

DELINEATION OF EASEMENT
FOR SANITARY SEWER PURPOSES
OVER AND ACROSS LOT 40-B
AS SHOWN ON MAP 15

AT MANOA VALLEY, HONOLULU, OAHU, HAWAII

Honolulu, Hawaii
October 30, 1963

DEPARTMENT OF PUBLIC WORKS
CITY AND COUNTY OF HONOLULU
DIVISION OF LAND SURVEY AND ACQUISITION

By: Takeo Morisato
Registered Professional Surveyor
Certificate Number 611-S

OWNERS: Harold William Kirch and Barbara Ver Kirch
OWNERS' CERTIFICATE OF TITLE: 81,596

AUTHORIZED AND APPROVED BY ORDER OF THE JUDGE
OF THE LAND COURT DATED OCTOBER 9, 1964
BY ORDER OF THE COURT

REGISTRAR OF THE LAND COURT

Filed Oct. 6, 1964 Paul Coloffman

TAX MAP KEY: 2-9-40

Parcel 75 - I.D. No. 70
Woodlawn Sewerage and Drainage
6-13-2-98

10" x 15" = 1 SQ. FT.