211

MAP 223

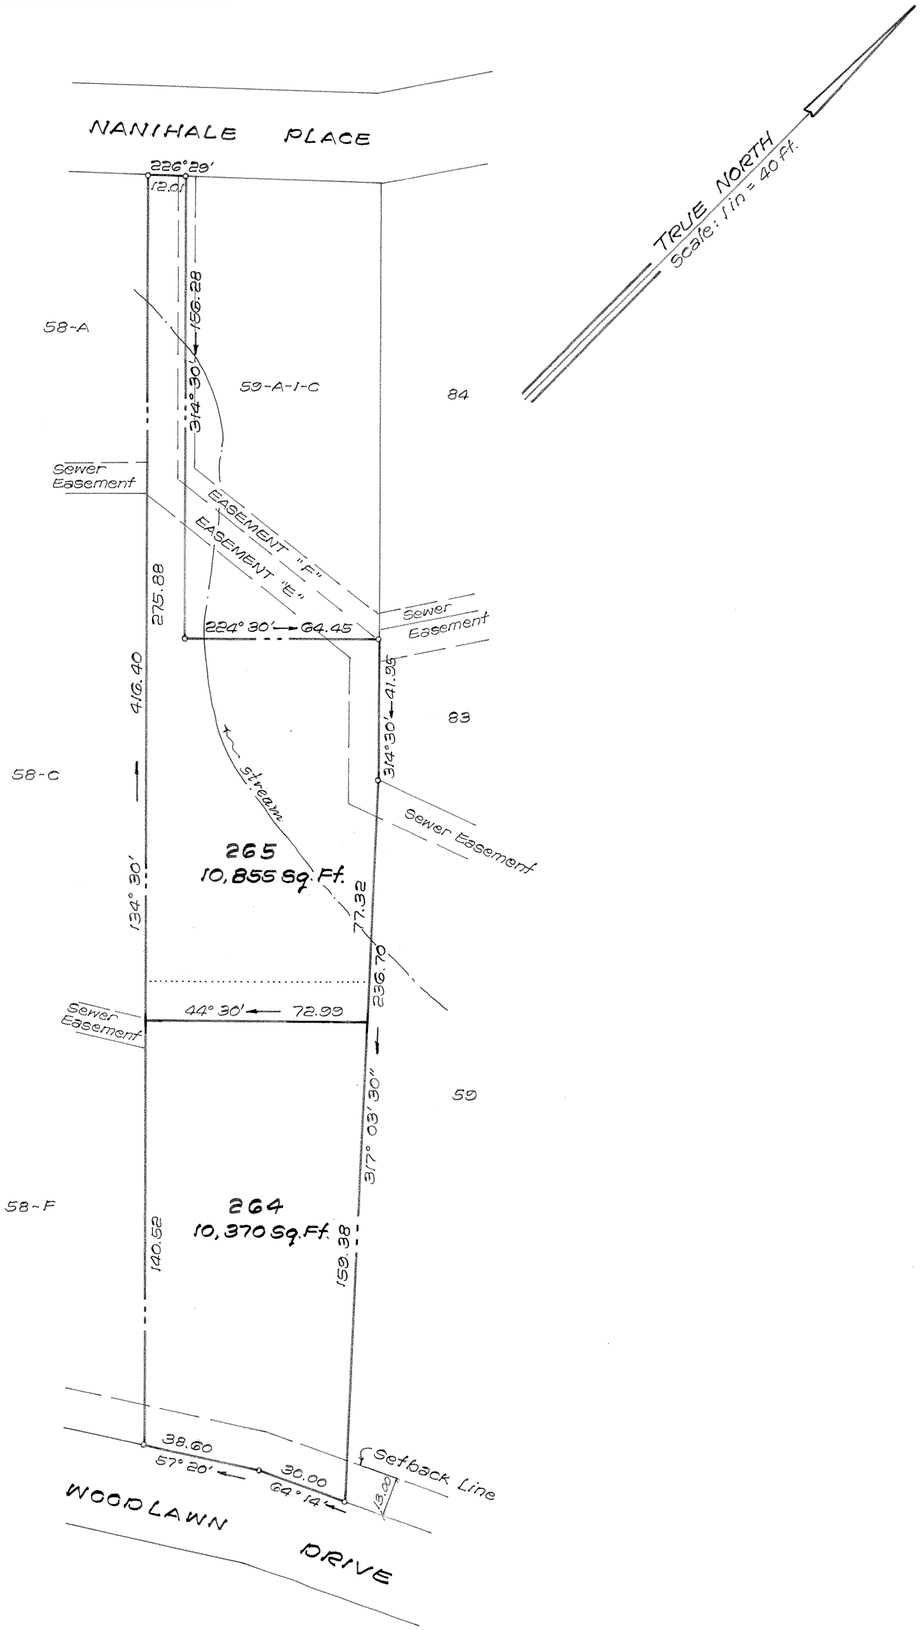

LAND COURT

STATE OF HAWAII

LAND COURT APPLICATION 211

WOODLAWN TRACT, SECTION "B"

CONSOLIDATION OF LOTS 59-A-1-A AND 59-A-1-B
AS SHOWN ON MAP 116
AND RESUBDIVISION OF SAID CONSOLIDATION
INTO LOTS 264 AND 265
AT MANOA VALLEY, HONOLULU, OAHU, HAWAII

GORDON Y. IMATA
REGISTERED PROFESSIONAL LAND SURVEYOR
No. 2726
HAWAII, U.S.A.

IMATA AND ASSOCIATES, INC.

BY: Gordon Y. Imata

Registered Professional Surveyor
Certificate Number 2726
Land Court Surveyor Certificate 181

Room 3-A, 2615 South King Street
Honolulu, Hawaii
September 25, 1979

OWNERS	OWNERS' CERTIFICATE OF TITLE
TEIICHI HARADA AND NAMI HARADA	38053
SABURO HARADA AND VIOLET TOSHIKO HARADA	58218

AUTHORIZED AND APPROVED BY ORDER OF THE JUDGE
OF THE LAND COURT DATED SEPTEMBER 12, 1980
BY ORDER OF THE COURT.

James A. Smith
REGISTRAR OF THE LAND COURT

Filed August 20, 1980
James A. Smith
Registrar

Tax Map Key: 2-9-42: 13 and 61

15" x 21" = 2.2 Sq. Ft.