MAP 240

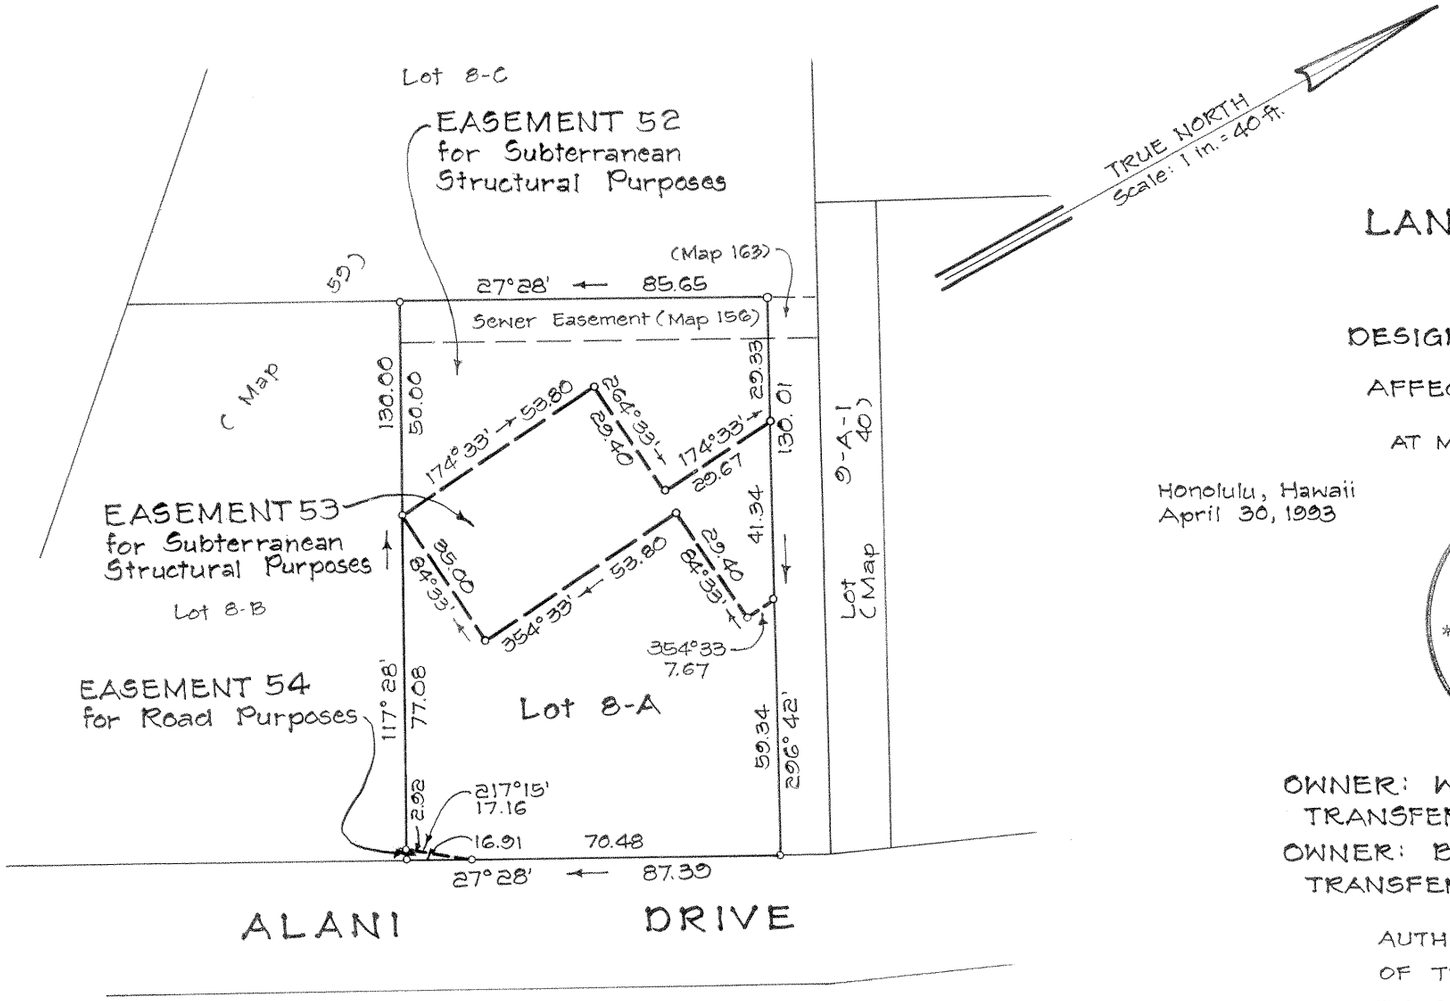

LAND COURT

STATE OF HAWAII

LAND COURT APPLICATION 211

WOODLAWN TRACT, SECTION B

DESIGNATION OF EASEMENTS 52, 53 AND 54

AFFECTING LOT 8-A AS SHOWN ON MAP 59

AT MANOA VALLEY, HONOLULU, OAHU, HAWAII

Honolulu, Hawaii
April 30, 1993

RONALD BATULA
REGISTERED PROFESSIONAL LAND SURVEYOR
No. 4725
HAWAII, U.S.A.

DEPARTMENT OF PUBLIC WORKS
CITY AND COUNTY OF HONOLULU
DIVISION OF LAND SURVEY AND ACQUISITION

By: Ronald Batula
Registered Professional Surveyor
Certificate Number 4725
Land Court Surveyor Certificate Number 232

OWNER: WILLIAMS INGLIS HUGH, TRUSTEE
TRANSFER CERTIFICATE OF TITLE: 288,449
OWNER: BARBARA LYNNE WATANABE, TRUSTEE
TRANSFER CERTIFICATE OF TITLE: 368,301

AUTHORIZED AND APPROVED BY ORDER OF THE JUDGE OF THE LAND COURT DATED: MARCH 23, 1994
BY ORDER OF THE COURT.

Barbara E. Wright
REGISTRAR OF THE LAND COURT

NOTE:

Area of Easement 52	=	3052 Sq. Ft.
Area of Easement 53	=	2536 Sq. Ft.
Area of Easement 54	=	25 Sq. Ft.

Filed February 24, 1994
Kathleen Hanawahine, Clerk

Tax Map Key: 2-9-39 : 43
DLU 1993 (81)

WOODLAWN AREA EARTH STABILIZATION
18-3-1-91
PARCELS S-9, SB-7 AND RE-7

10" × 15" = 1 Sq. Ft.