211

MAP 252

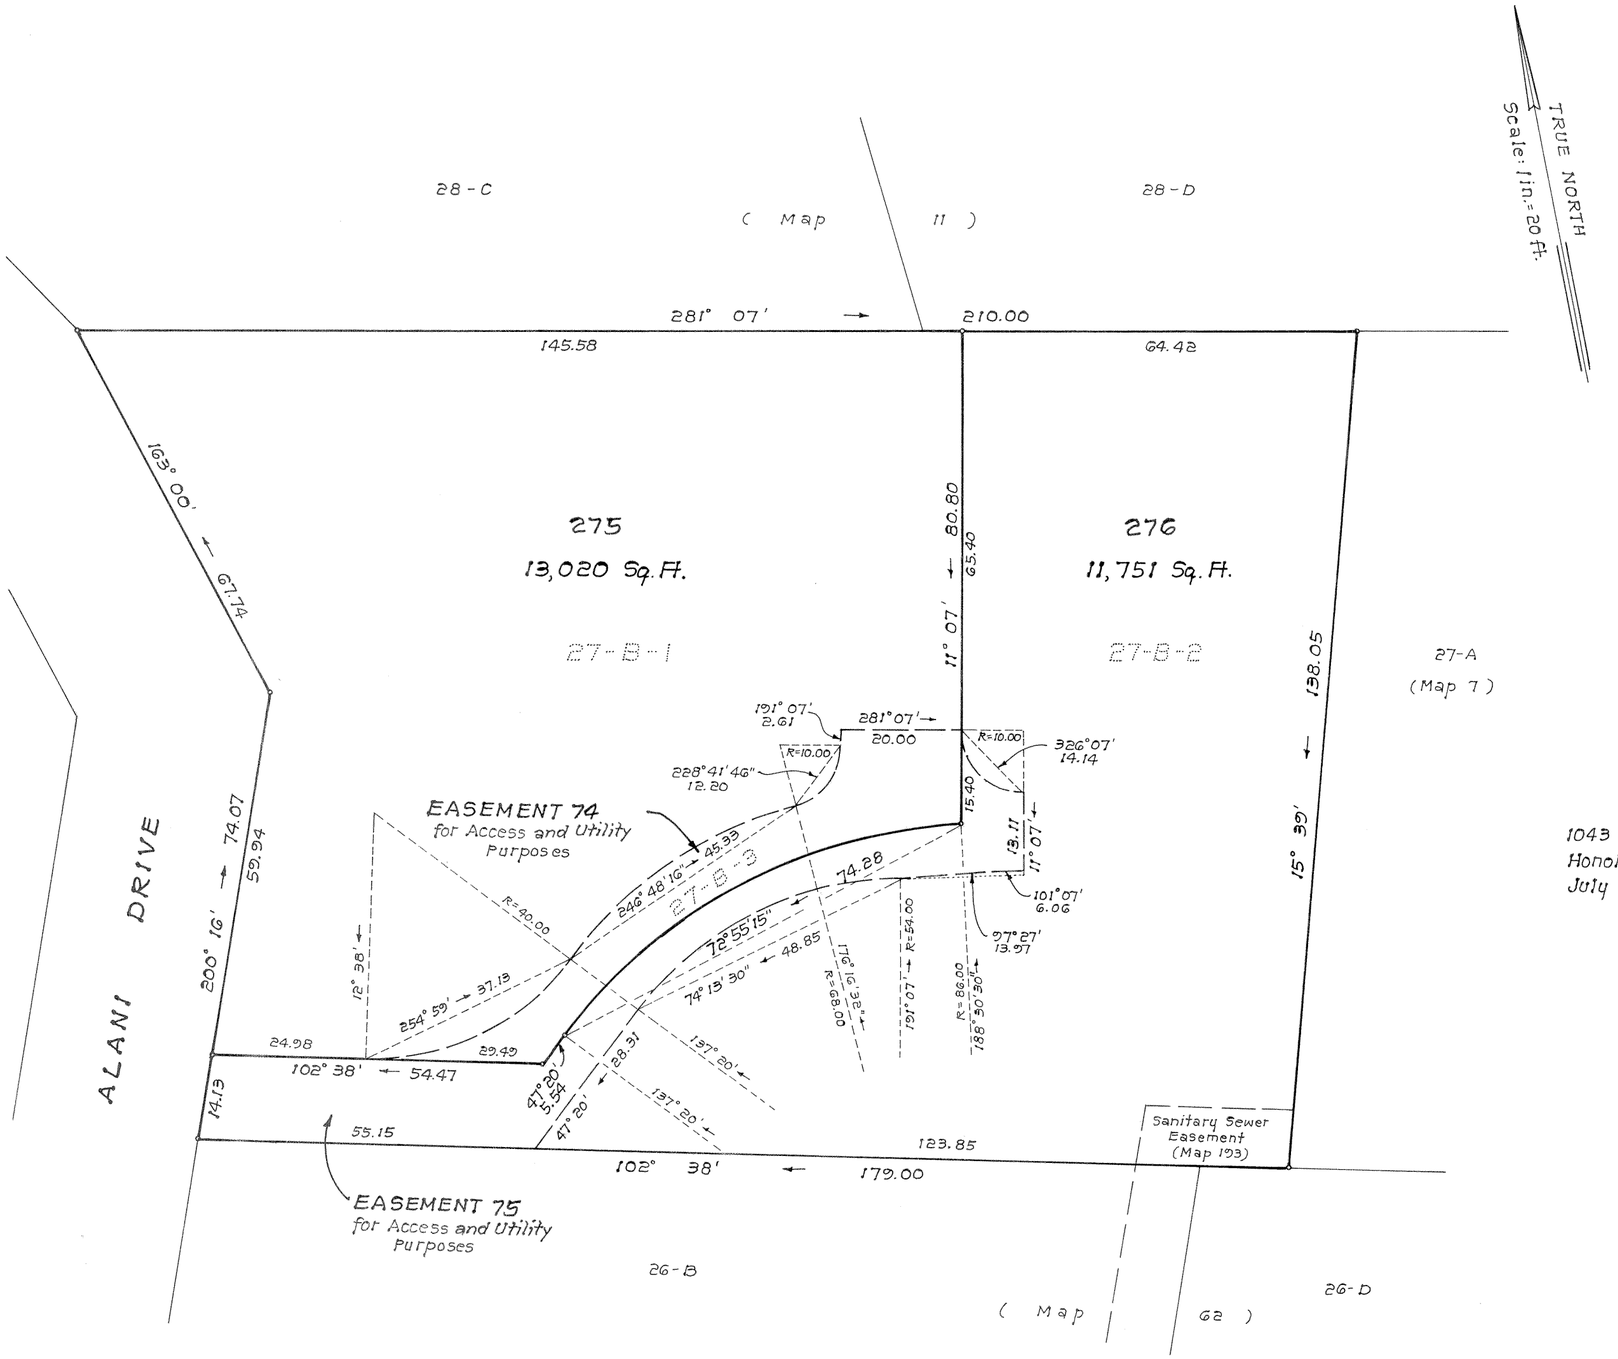

LAND COURT

STATE OF HAWAII

LAND COURT APPLICATION 211

WOODLAWN TRACT, SECTION "B"
CONSOLIDATION OF
LOTS 27-B-1, 27-B-2 AND 27-B-3
AS SHOWN ON MAP 127
AND RESUBDIVISION OF SAID CONSOLIDATION
INTO LOTS 275 AND 276
DESIGNATION OF
EASEMENT 74 AFFECTING LOT 275
AND EASEMENT 75 AFFECTING LOT 276
AT MANOA VALLEY, HONOLULU, OAHU, HAWAII

1043 Wong Ho Lane
Honolulu, Hawaii
July 14, 1997

WILFRED Y. K. CHIN
LICENSED PROFESSIONAL LAND SURVEYOR
No. 3499
HAWAII, U.S.A.

CONTROLPOINT SURVEYING, INC.

Wilfred Y. K. Chin
Licensed Professional Land Surveyor
Certificate Number 3499-LS
Land Court Certificate Number 177

OWNER: Bessie Mineko Norris, Trustee

TRANSFER CERTIFICATE OF TITLE: 368,971 (Lots 27-B-1 and 27-B-3)

OWNERS: Marion Murakami Higa, Successor Trustee
Marion Murakami Higa, Trustee

TRANSFER CERTIFICATE OF TITLE: 443,210 (Lots 27-B-2 and 27-B-3)

AUTHORIZED AND APPROVED BY ORDER OF THE JUDGE
OF THE LAND COURT DATED MAY 14, 1998
BY ORDER OF THE COURT.

acting Kathleen Hanawahine
REGISTRAR OF THE LAND COURT

NOTE:

Area of Easement 74 = 976 Sq. Ft.
Area of Easement 75 = 1451 Sq. Ft.

Filed May 01, 1998

DLU 1997 (190)

Tax Map Key 2-9-41: 7, 52 & 53
Job No. 92095

15" X 21" = 2.2 Sq. Ft.