212

212

COURT OF LAND REGISTRATION

Territory of Hawaii

Map and Description with Petition No. 212

Mrs. Caroline D. Westervelt, Petitioner.

Lot in Manoa Valley, Kona, Oahu, being a portion of Grants 32 to John Li, and 3488 to A. A. Montana.

Beginning at a driven pipe on the new line of the Southeast side of the upper or North branch of Manoa Road, from which the Street Monument that is 1487.72 ft. North and 1211.05 ft. East from Government Survey Trig. Station "Rocky Hill" bears by true azimuth 68°-32' 147.35 feet, and running by true azimuths as follows:-

1. 238° 45' 30" 147½ feet along Southeast side of North branch of Manoa Road to pipe;
2. 327° 22' 00" 143 6/10 feet along Mary E. Foster's premises to pipe;
3. 67° 20' 00" 195 4/10 feet along Northwest side of South branch of Manoa Road to pipe;
4. 147° 22' 00" 114½ feet along Government remainder of Grant 3488 to pipe;
5. 238° 45' 30" 45 feet along Southeast side of North branch of Manoa Road to the initial point, and containing an Area of 24835 Square Feet.

Description and plan compiled by,
Walter E. Wall,
Surveyor.

Honolulu, Hawaii, July 10 - 1911.

Court of Land Registration
Filed October 30 1911.
at 1:10 o'clock P.M.
M. T. Simonton,
Registrar.
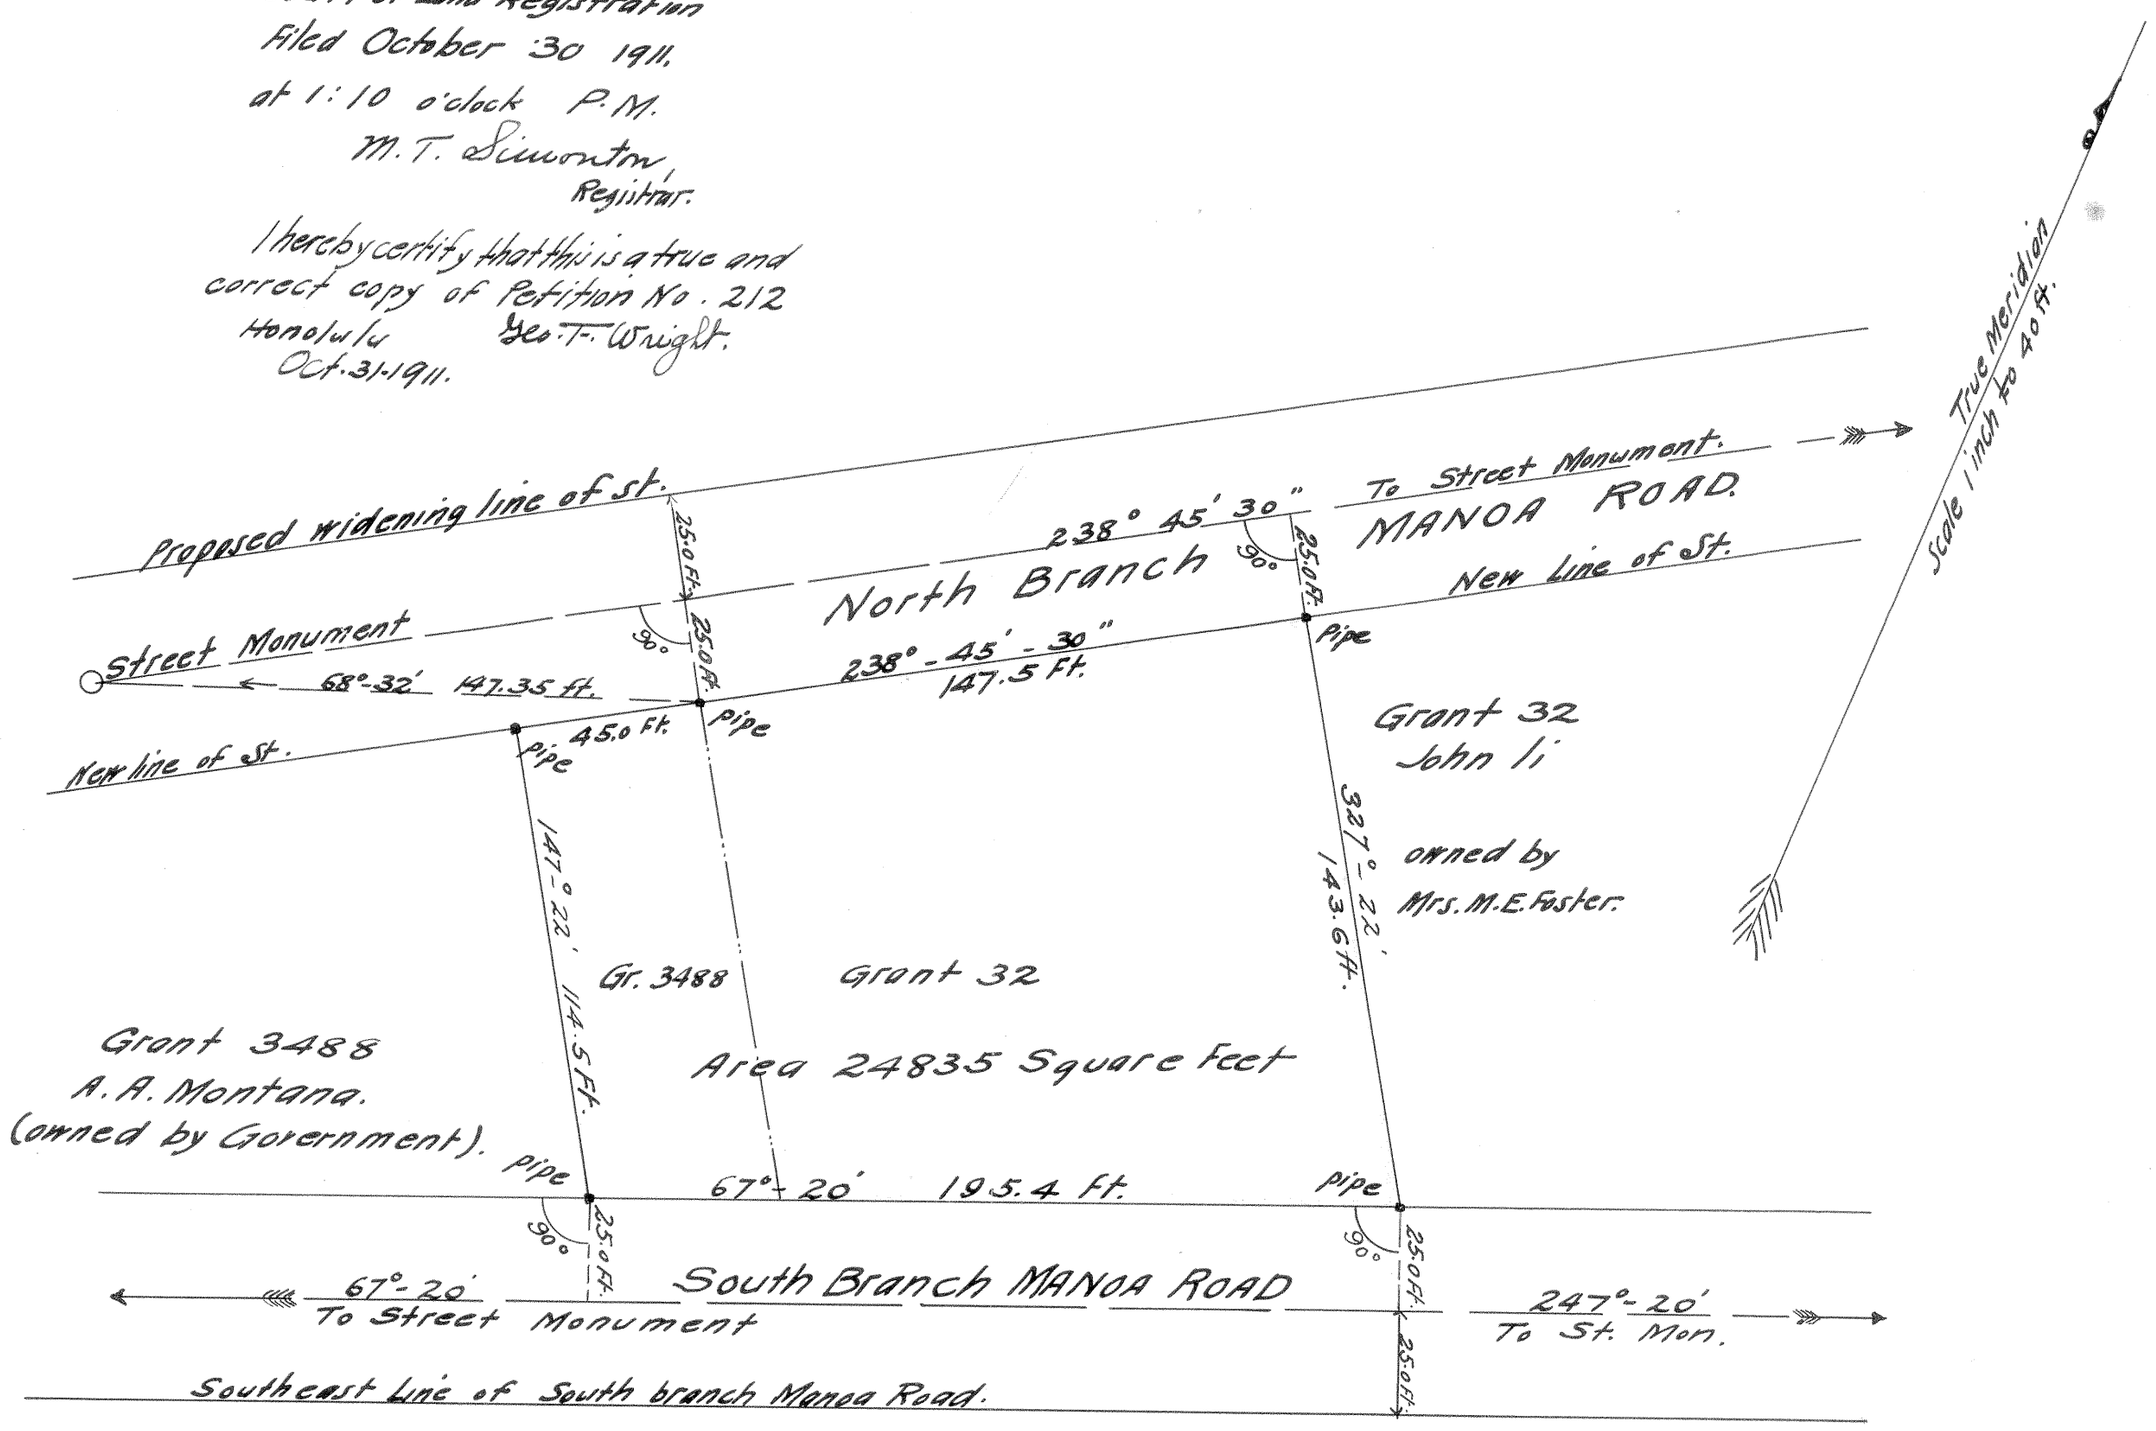
I hereby certify that this is a true and correct copy of Petition No. 212
Honolulu Oct. 31. 1911.
Geo. T. Wright.