MAP 1

I hereby certify that this is a true and correct copy of Petition 213.

Geo. F. Wright
Asst Eng. & Surveyor
Land Reg. Court.

December 5, 1911.

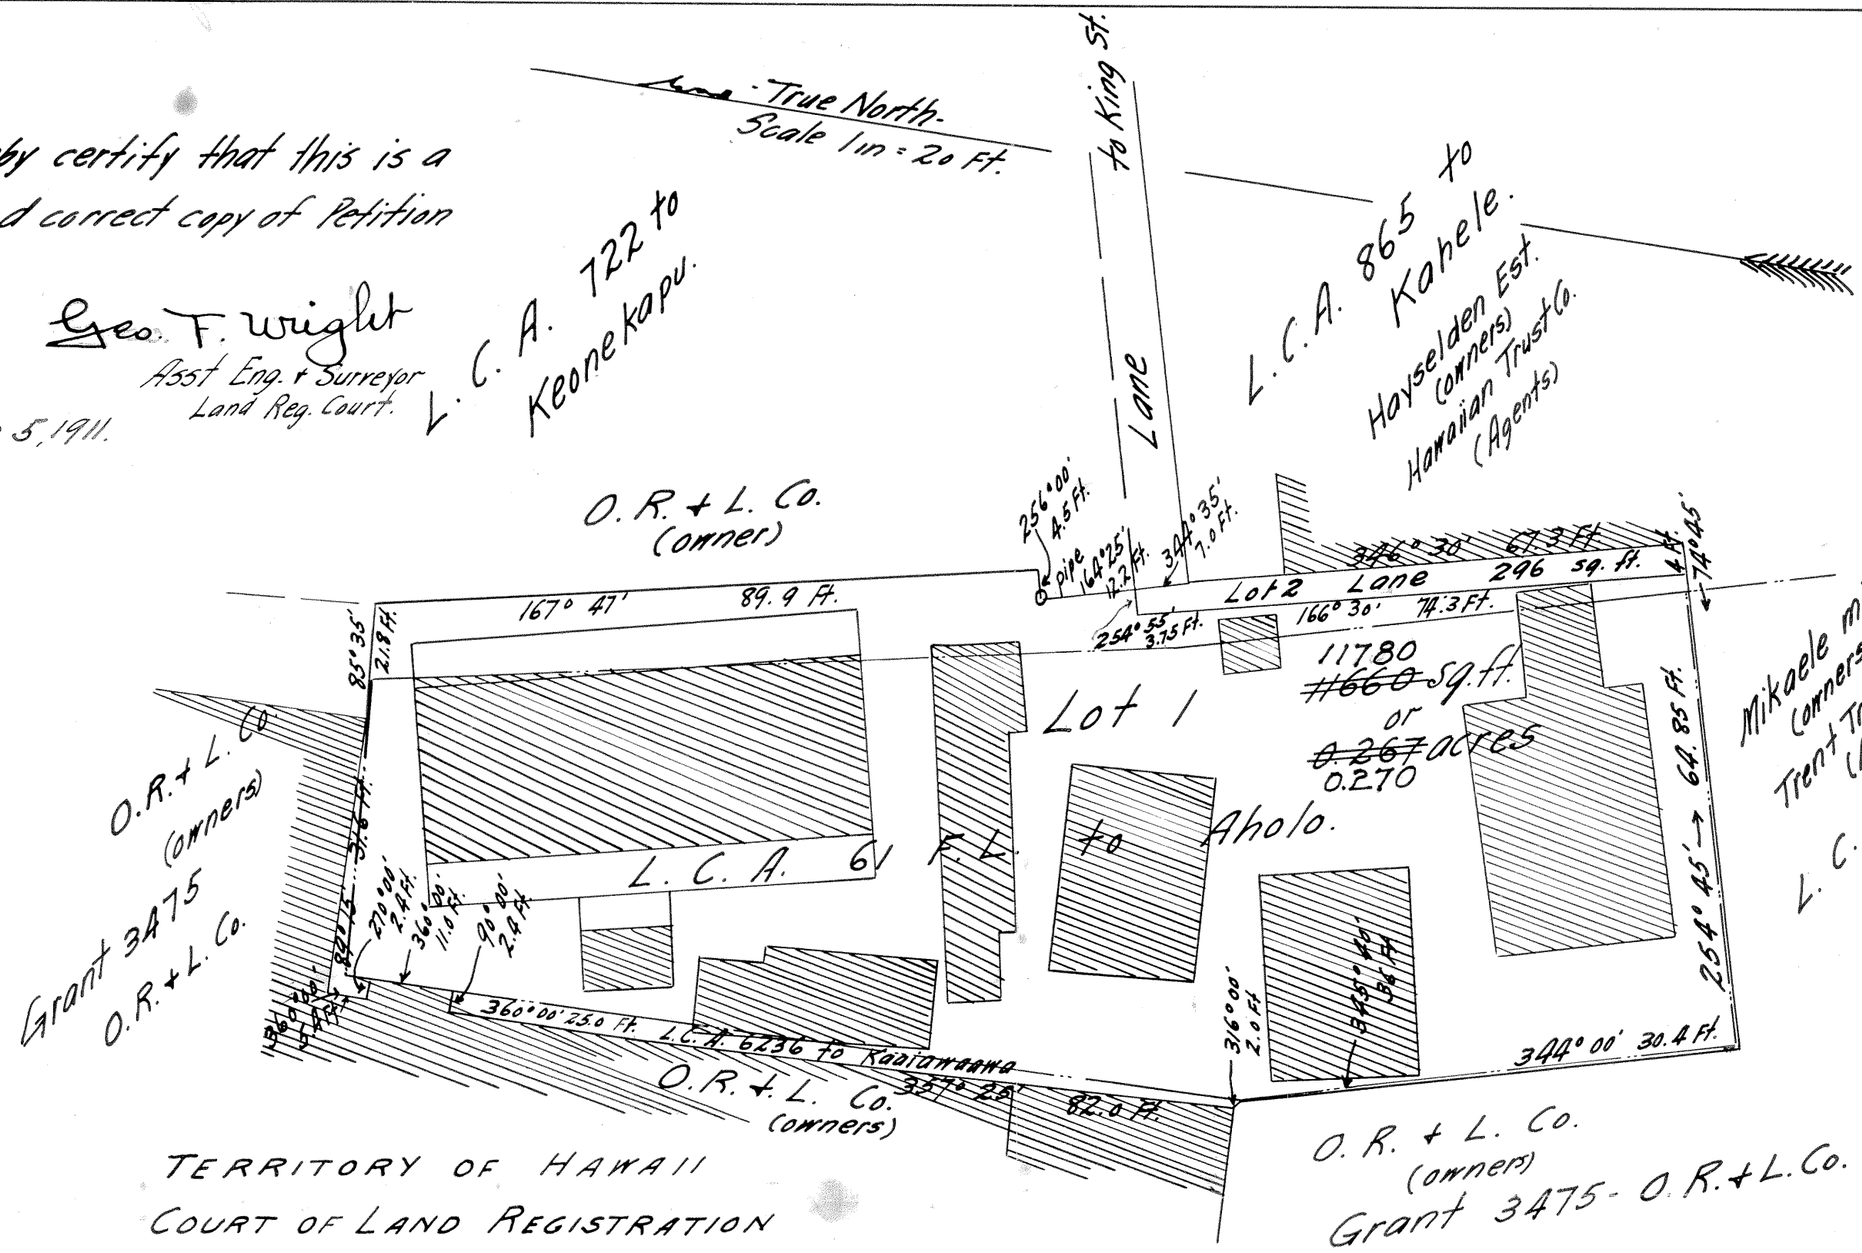

TERRITORY OF HAWAII
COURT OF LAND REGISTRATION
Map and description with Petition No. 213.
Pang Koon Yee - Petitioner.

Being L.C.A. 61 F.L. to Aholo; and portions of L.C.A.'s 865 to Kahale; 722 to Keone kapu; 6236 to Kaaiawaawa.

Kuwili - Honolulu - Kona - Oahu - T. H.

Lot 1. - Beginning at an iron pipe, at fence corner, on the East line of this piece, the co-ordinates of said point, referred to a Gov't Survey St. Monument near the junction of Beretania and King Streets, being 88.10 Ft. North and 263.40 Ft. West, and running by true azimuths:

1.	256°	00'	4.5 Ft.	along fence.
2.-	167°	47'	89.9 Ft.	along fence
3.	85°	35'	21.8 Ft.	along fence
4.	89°	15'	31.6 Ft.	along building (O.R. + L. Co.)
5.	360°	00'	5.4 Ft.	same
6.	270°	00'	2.4 Ft.	"
7.	360°	00'	11.0 Ft.	"
8.	90°	00'	2.4 Ft.	"
9.	360°	00'	25.0 Ft.	"
10	357°	25'	82.0 Ft.	"
11.	316°	00'	2.0 Ft.	along fence
12.	345°	40'	36.0 Ft.	" "
13.	344°	00'	30.4 Ft.	" "
14.	254°	45'	64.85 Ft.	" "
15.	166°	30'	74.3 Ft.	along lane (Lot 2)
16.	254°	55'	3.75 Ft.	" "
17.	164°	25'	12.2 Ft.	to the point of beginning.

Area 11780 sq. ft. or 0.270 acres.

Lot 2:- Beginning at the Northeast corner of this lot, the true azimuth and distance to the initial point of Lot 1, being 164° 25' 12.2 Ft., and running by true azimuths:-

1.-	344° 25'	7.0 Ft.	across lane.
2.-	346° 30	67.3 Ft.	along fence
3.-	74° 45'	4.0 Ft.	along fence
4.	166° 30'	74.3 Ft.	along Lot 1
5.-	254° 55'	3.75 Ft.	" " " to beginning

Area 296 Sq. Ft.

Honolulu
Oct. 27 - 1911.

Geo. F. Wright
Surveyor.

COURT OF LAND REGISTRATION
Filed November 11. 1911
At 10:30 o'clock A. M.
M. T. Simonton
Registrar

The plans and surveys have been duly examined and (with corrected area) found correct.
J. F. Brown Eng. Land Reg. Court.
Nov. 30 1911