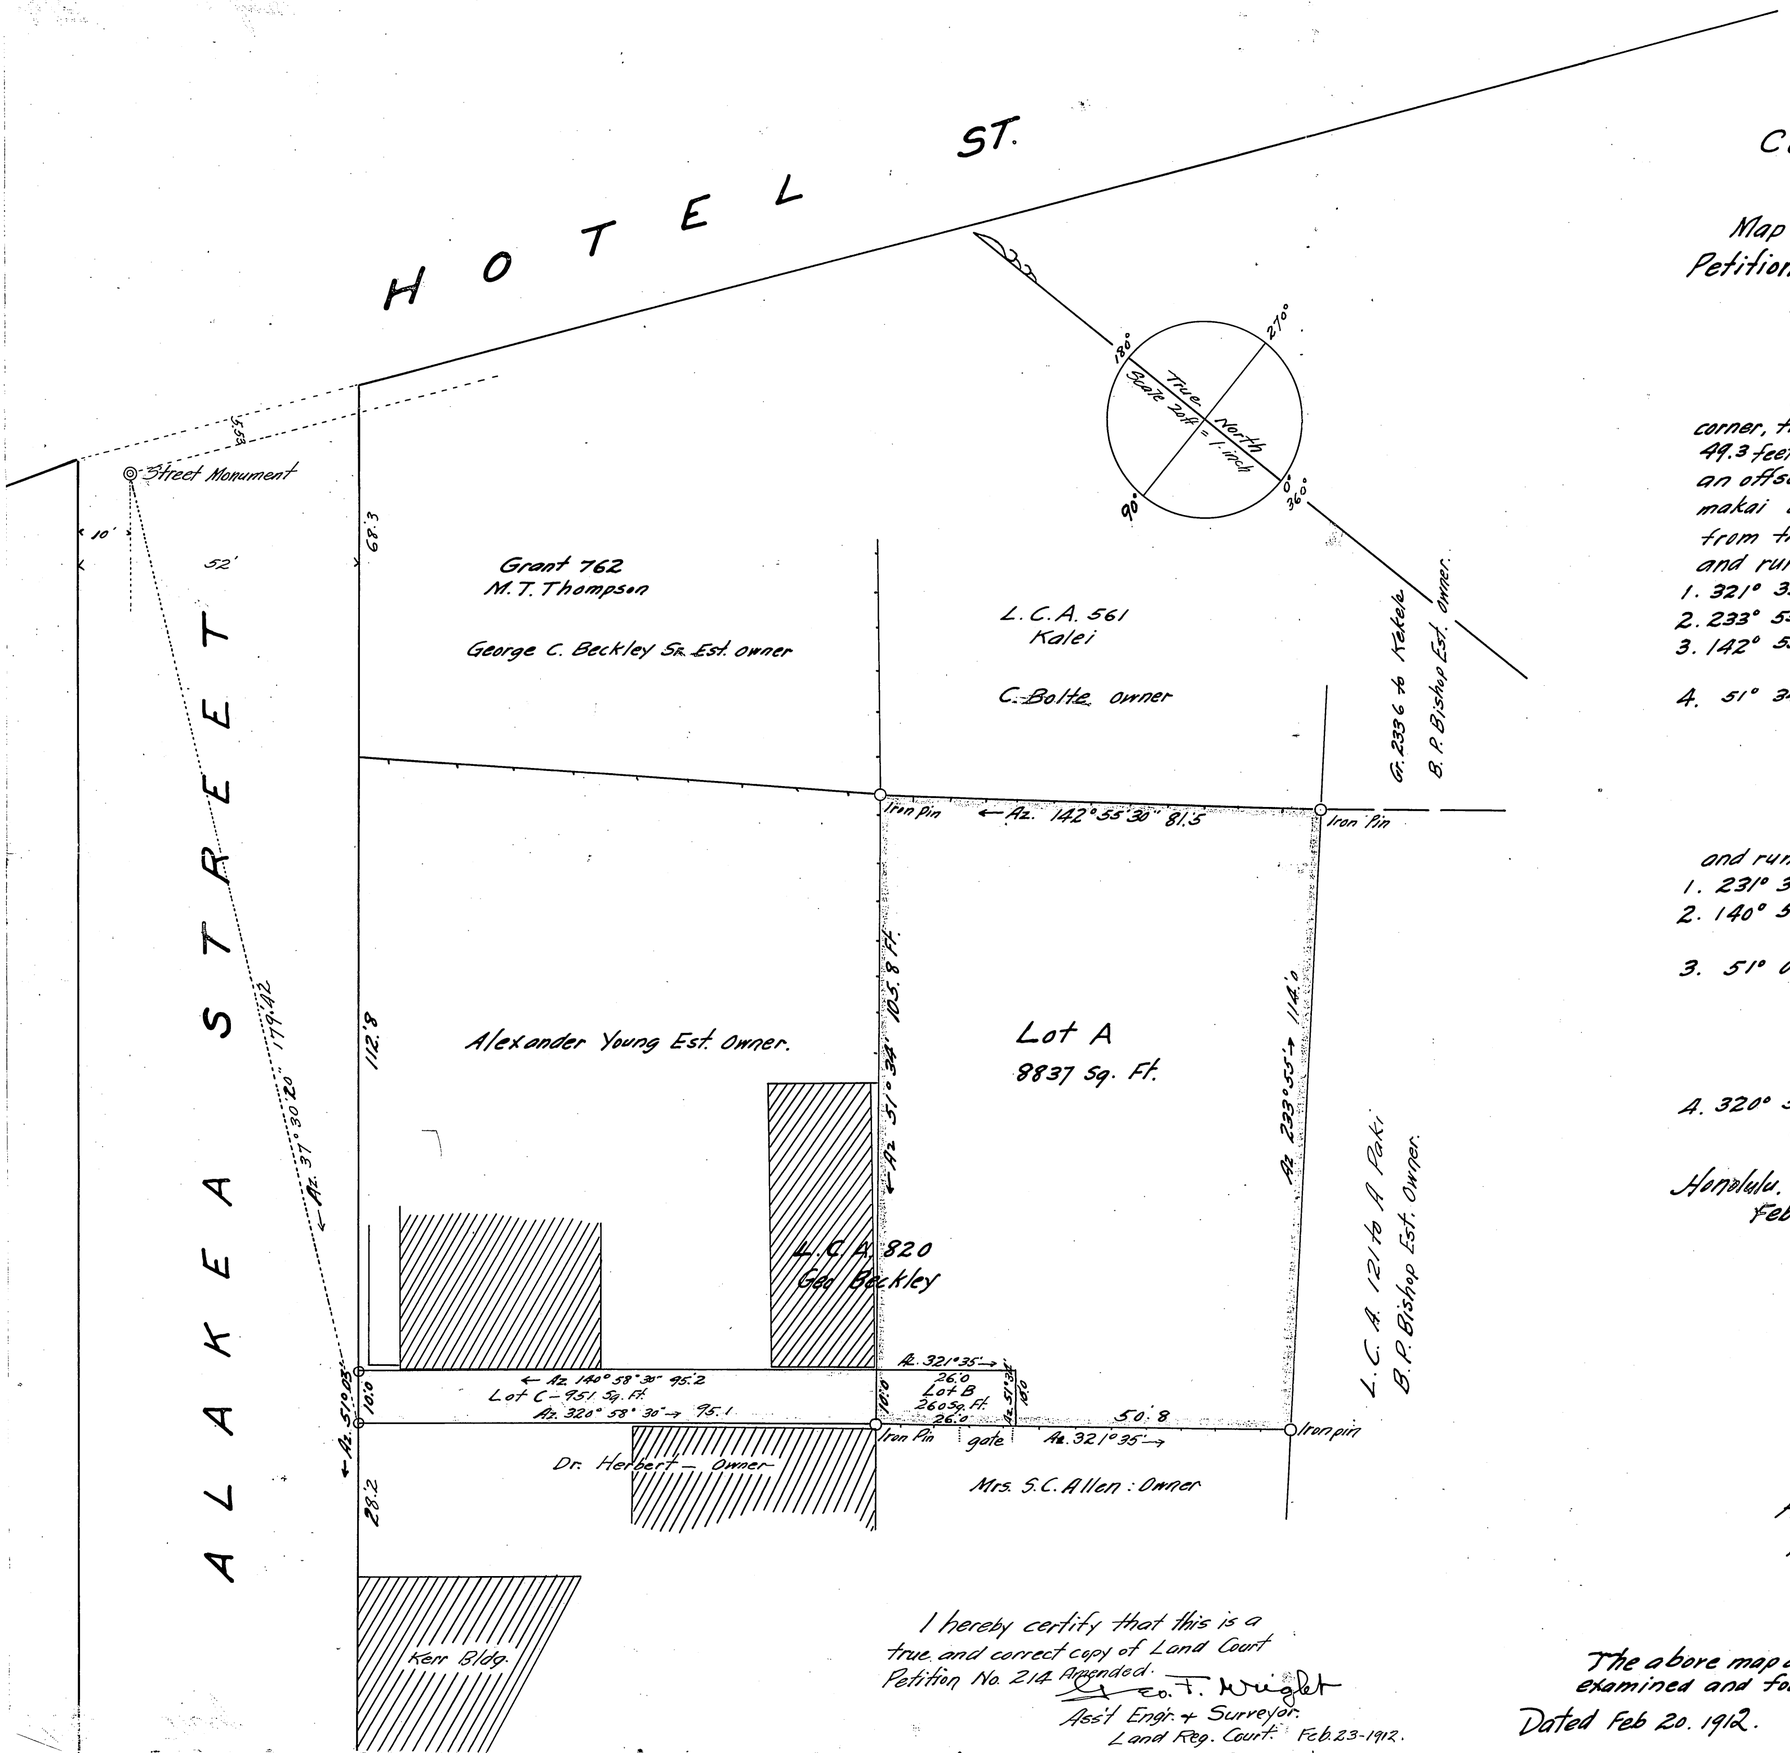

COURT OF LAND REGISTRATION
TERRITORY OF HAWAII

Amended

Map and Description with Petition No. 214.

Petitioner: Trustee under the Will of Alexander Young.

Being portion of L.C.A. 820 to Geo. Beckley

Alakea Street, Honolulu.

Lots A + B.

Beginning at the west corner of these lots at an iron pin at fence corner, the co-ordinates of said iron pin being 216.2 feet South and 49.3 feet West from a Government Survey Street Monument, on an offset of 10 feet from the northwest line of Alakea Street, makai of Hotel Street, and on offset of 5.53 feet southwesterly from the southwest line of Hotel Street east of Alakea Street, and running by true azimuths:

1. 321° 35' 00' 76.8 feet, along fence, along Mrs. Allen's lot to iron pin;
2. 233° 55' 00' 114.0 " , " " , " Bishop Estate " " " ;
3. 142° 55' 30" 81.5 " , " " , " Bolte lot, to iron pin at junction of fences;
4. 51° 34' 00" 115.8 feet, " Alexander Young Estate land and Lot C to the initial point.

Containing an Area of 9.097 Square feet.

Lot C, Right of Way to Lots A + B.

Beginning at the above described west corner of Lots A + B, and running by true azimuths;

1. 231° 34' 00" 10.0 feet, along Lot B;
2. 140° 58' 30" 95.2 " , " Alexander Young Estate land to Alakea Street;
3. 51° 03' 00" 10.0 feet, along Alakea Street to the makai inside side of a pipe filled with cement by true azimuth 37° 30" 20", 179.42 feet from the above described Gov't. Street Monument;
4. 320° 58' 30" 95.1 feet, " Dr. Herbert's lot to the initial point.

Containing an area of 951 Square Feet.

Honolulu,
February 1, 1912.

Baldwin + Alexander
Civil Engineers + Surveyors.

COURT OF LAND REGISTRATION
FILED February 2nd. - 1912.
At 2 o'clock P. M.
John Marcallino.
Registrar.

I hereby certify that this is a true and correct copy of Land Court Petition No. 214 Amended.
Geo. F. Wright
Ass't Engr. + Surveyor.
Land Reg. Court. Feb. 23-1912.

The above map and surveys has been duly examined and found correct.
J. F. Brown
Ass't Engineer Land Reg. Court.

Dated Feb 20. 1912.

2.83