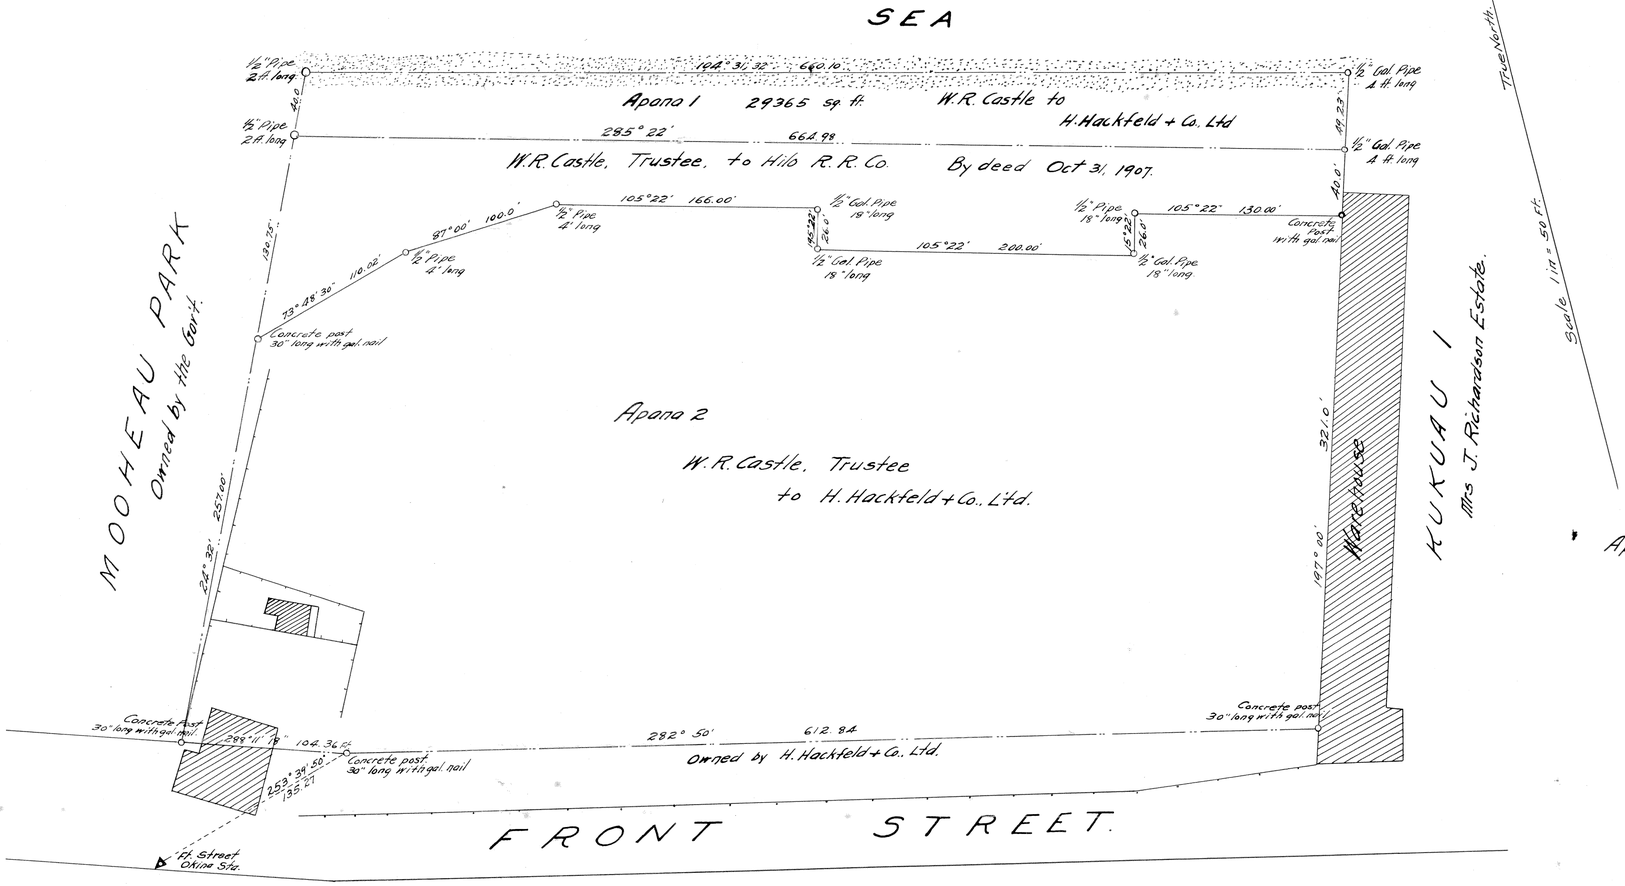

TERRITORY OF HAWAII
COURT OF LAND REGISTRATION
Map and descriptions with petition No. 219
H. Hackfeld + Co. Ltd. — Petitioner

Being portions of those premises, more particularly described in L.C.A 8521 B R.P. 5706 to Hueu.
Kukuau 2, South Hilo, Hawaii, H.I.

Apana 1:- Beginning at a 1½" gal. iron pipe, at the South West corner of this piece, the coordinates, of said point of beginning, referred to Gov't Survey Sta. Halai being 2693.40 ft. North + 4907.27 ft. East, and running by true azimuths:-

1.- 285° 22' 664.98 feet along Hilo R.R. Co's. property to a 1½" gal. iron pipe.
2.- 197° 00' 49.23 feet along the boundary of Kukuau 1 to high water mark at sea shore.
3.- 104° 31' 32" 660.10 feet along high water mark, along sea shore
4.- 24° 32' 40.00 feet along Mooheau Park (owned by the Gov't) to the initial point, and containing an area of 29365 Sq. ft.

Apana 2. Beginning at a concrete post 30" long, with gal. nail in center, at the South West corner of this piece, the coordinates of said point of beginning referred to Gov't Survey Sta. Halai being 2340.65 ft. North + 4746.26 ft. East and running by true azimuths:-

1.- 288° 11' 18" 104.36 feet along H. Hackfeld + Co. Ltd. to a concrete post.
2.- 282° 50' 612.84 feet along H. Hackfeld + Co. Ltd. to a concrete post.
3.- 197° 00' 321.00 feet along the boundary of Kukuau 1 to a concrete post.
4.- 105° 22' 130.00 feet along Hilo R.R. Co's. property to a ½" gal. iron pipe.
5.- 15° 22' 26.00 feet along Hilo R.R. Co's. property to a ½" gal. iron pipe.
6.- 105° 22' 200.00 feet along Hilo R.R. Co's. property to a ½" gal. iron pipe.
7.- 195° 22' 26.00 feet along Hilo R.R. Co's. property to a ½" gal. iron pipe.
8.- 105° 22' 166.00 feet along Hilo R.R. Co's. property to a ½" gal. iron pipe.
9.- 87° 00' 100.00 feet along Hilo R.R. Co's. property to a ½" gal. iron pipe.
10.- 73° 48' 30" 110.02 feet along Hilo R.R. Co's. property to a concrete post.
11.- 24° 32' 257.0 feet along Mooheau Park (owned by the Gov't) to the point of beginning and containing an area of 221015 Sq. ft.

Thos. E. Cook.
Surveyor.

Hilo Dec. 28 1911.

I hereby certify that this is a true and correct copy of Land Court Petition No. 219

Honolulu April 17. 1912.

Geo. T. Wright
Asst Court Surveyor.

219
COURT OF LAND REGISTRATION
Filed March 28th 1912
At 1 o'clock P.M.
John Marcallino
Registrar.

(10)