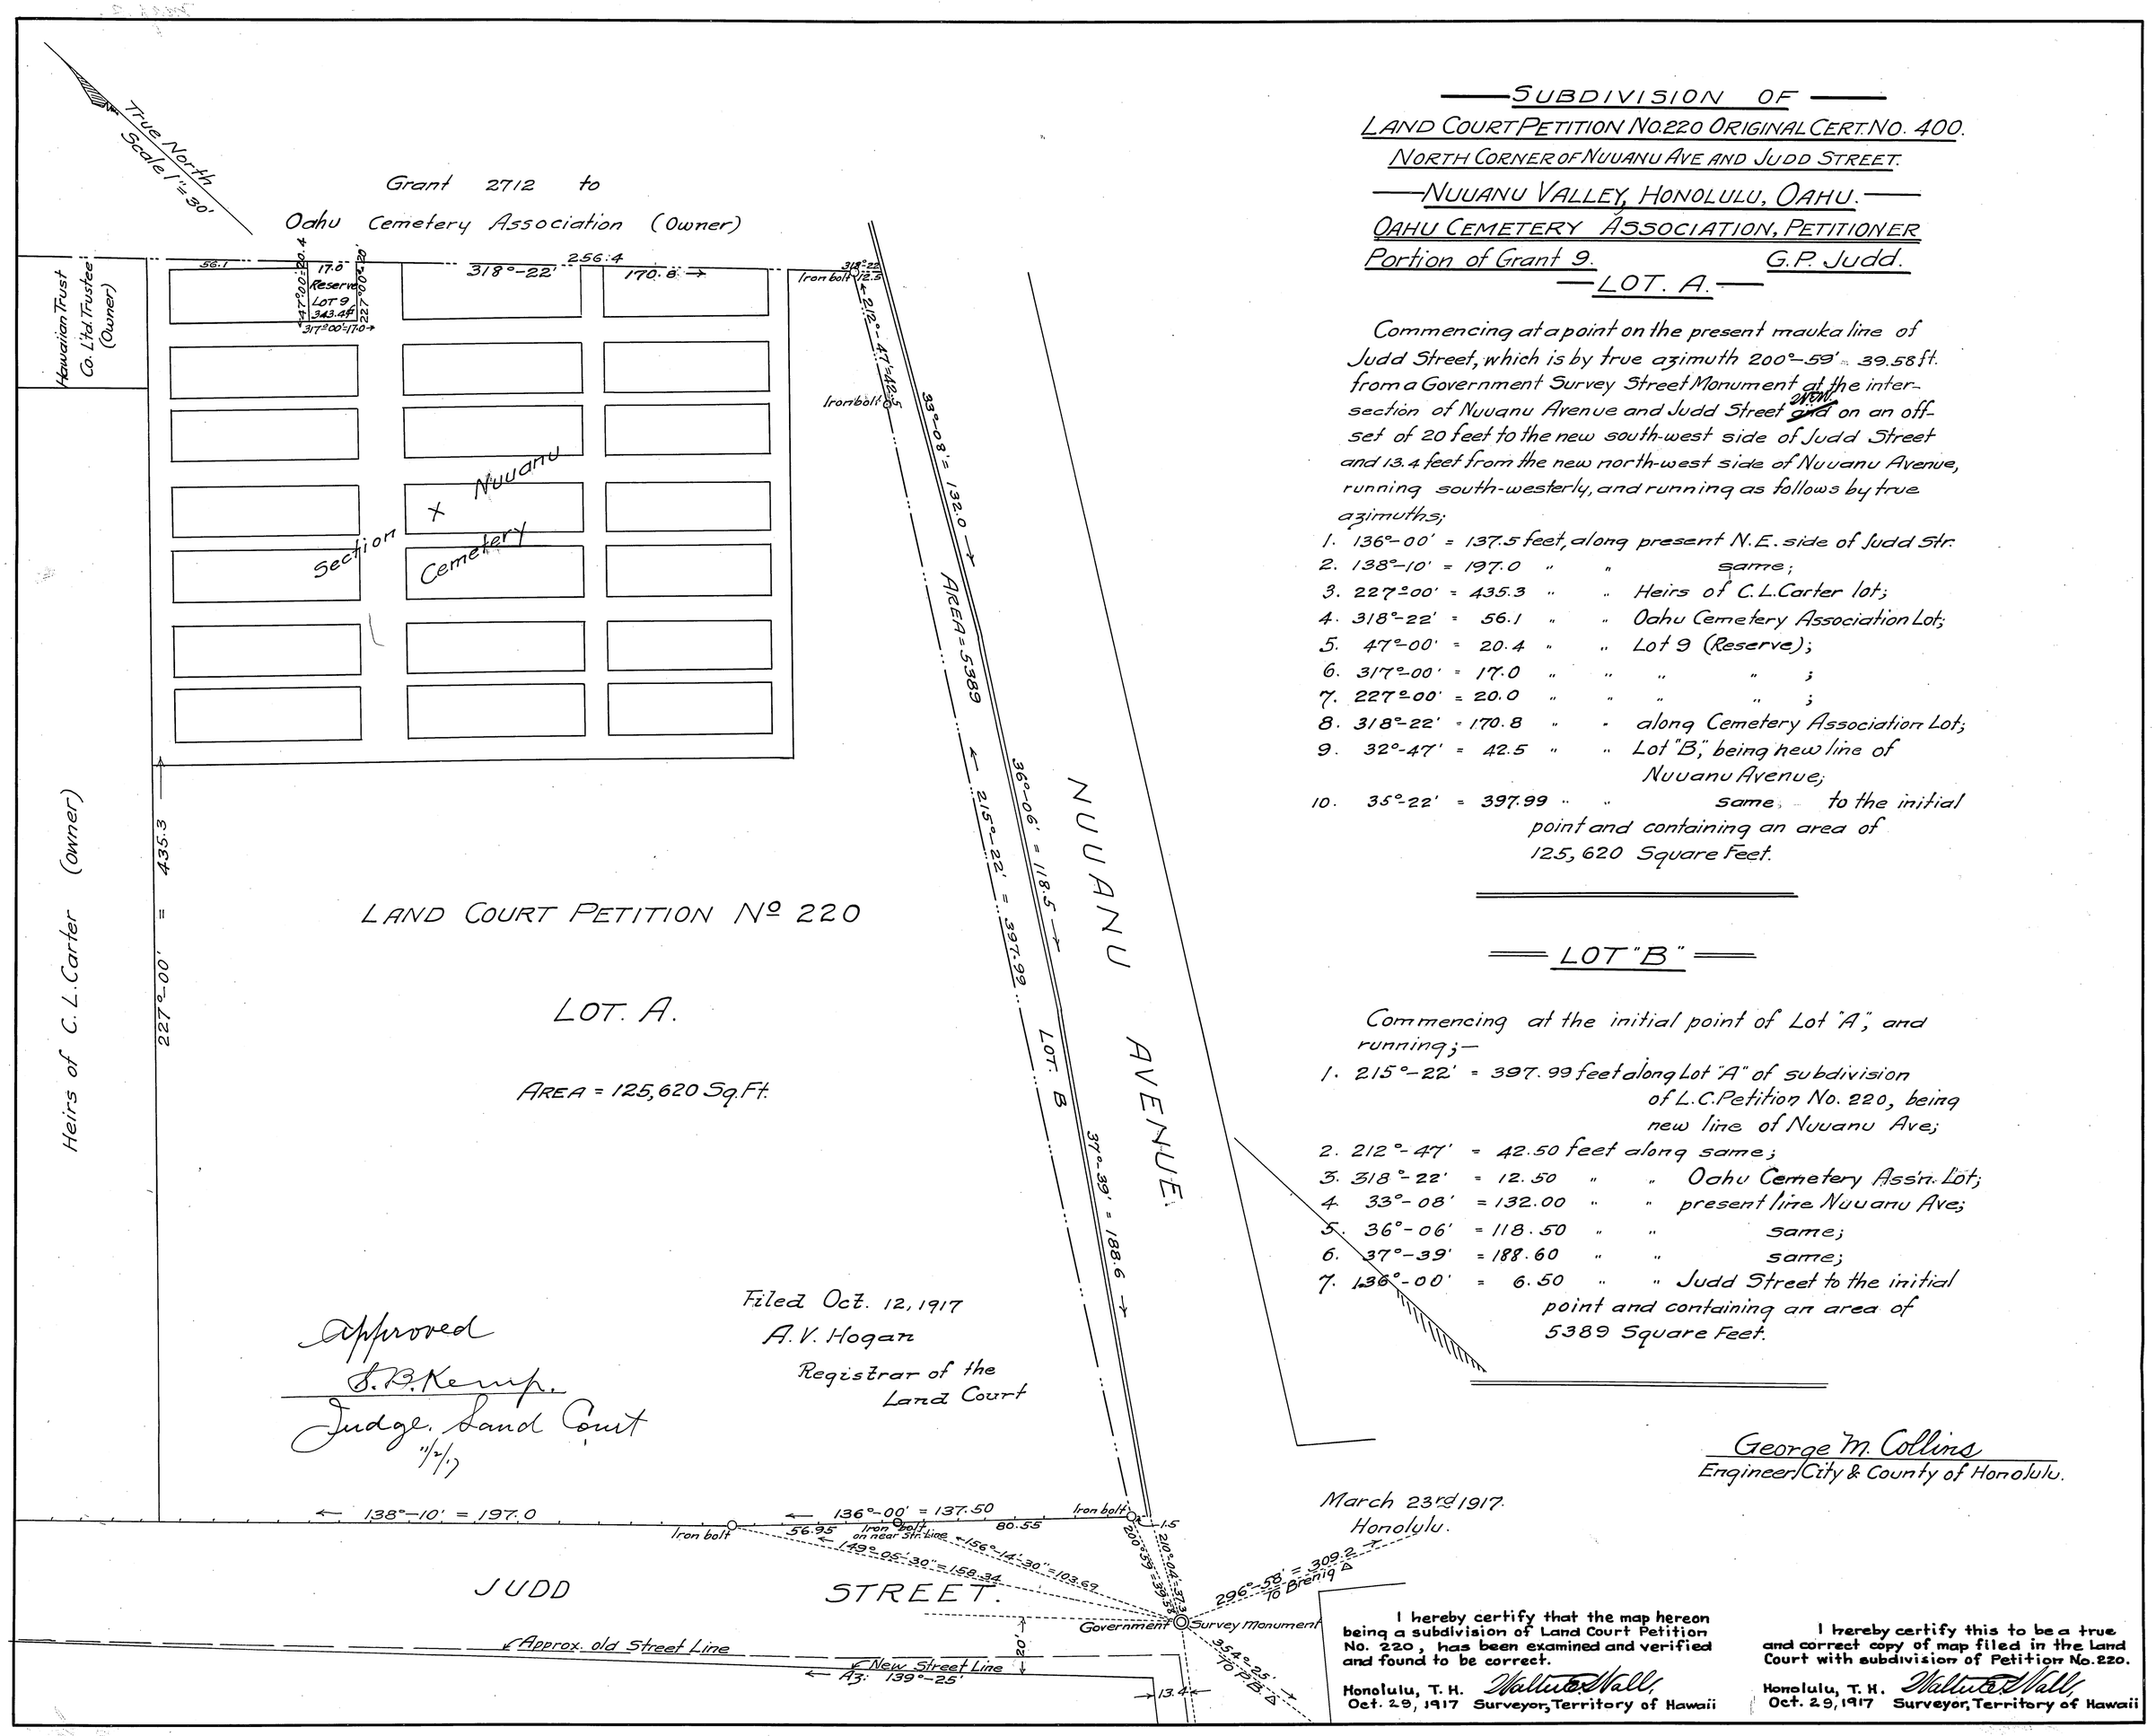

SUBDIVISION OF

LAND COURT PETITION NO. 220 ORIGINAL CERT. NO. 400.

NORTH CORNER OF NUUANU AVE AND JUDD STREET.

NUUANU VALLEY, HONOLULU, OAHU.

OAHU CEMETERY ASSOCIATION, PETITIONER

Portion of Grant 9. G.P. Judd.

LOT. A.

Commencing at a point on the present mauka line of Judd Street, which is by true azimuth 200°-59' = 39.58 ft. from a Government Survey Street Monument at the intersection of Nuuanu Avenue and Judd Street ~~and~~ on an offset of 20 feet to the new south-west side of Judd Street and 13.4 feet from the new north-west side of Nuuanu Avenue, running south-westerly, and running as follows by true azimuths;

1. 136°-00' = 137.5 feet, along present N.E. side of Judd Str.
2. 138°-10' = 197.0 " " same;
3. 227°-00' = 435.3 " " Heirs of C.L. Carter lot;
4. 318°-22' = 56.1 " " Oahu Cemetery Association Lot;
5. 47°-00' = 20.4 " " Lot 9 (Reserve);
6. 317°-00' = 17.0 " " " " ;
7. 227°-00' = 20.0 " " " " ;
8. 318°-22' = 170.8 " " along Cemetery Association Lot;
9. 32°-47' = 42.5 " " Lot "B," being new line of Nuuanu Avenue;
10. 35°-22' = 397.99 " " same, to the initial point and containing an area of 125,620 Square Feet.

LOT "B"

Commencing at the initial point of Lot "A", and running;—

1. 215°-22' = 397.99 feet along Lot "A" of subdivision of L.C. Petition No. 220, being new line of Nuuanu Ave;
2. 212°-47' = 42.50 feet along same;
3. 318°-22' = 12.50 " " Oahu Cemetery Assn. Lot;
4. 33°-08' = 132.00 " " present line Nuuanu Ave;
5. 36°-06' = 118.50 " " same;
6. 37°-39' = 188.60 " " same;
7. 136°-00' = 6.50 " " Judd Street to the initial point and containing an area of 5389 Square Feet.

George M. Collins
Engineer, City & County of Honolulu.

March 23rd 1917.
Honolulu.

I hereby certify that the map hereon being a subdivision of Land Court Petition No. 220, has been examined and verified and found to be correct.

Honolulu, T. H. Oct. 29, 1917 Walter E. Wall, Surveyor, Territory of Hawaii

I hereby certify this to be a true and correct copy of map filed in the Land Court with subdivision of Petition No. 220.

Honolulu, T. H. Oct. 29, 1917 Walter E. Wall, Surveyor, Territory of Hawaii