LAND COURT
TERRITORY OF HAWAII

SUBDIVISION OF REMAINDER OF LOT A OF THE SUBDIVISION OF LAND COURT APPLICATION 220 INTO SECTION X ADDITION (COMPRISING LOTS 134 TO 153 INCLUSIVE AND ROADWAYS), AND LOT C.

NUUANU VALLEY, HONOLULU, OAHU, T.H.

Scale: 1 in. = 30 ft.

HONOLULU, T.H. October 21, 1930

WRIGHT, HARVEY & WRIGHT

By Stanley Wright
Surveyor & Maker of Plan
419 S. M. Damon Bldg.

Oahu Cemetery Association - (owner)

By: F J Lowrey
President

and Hawaiian Trust Company, Limited
Treasurer

By: T M Jamieson
Vice President

By: J Birnie
Assistant Secretary

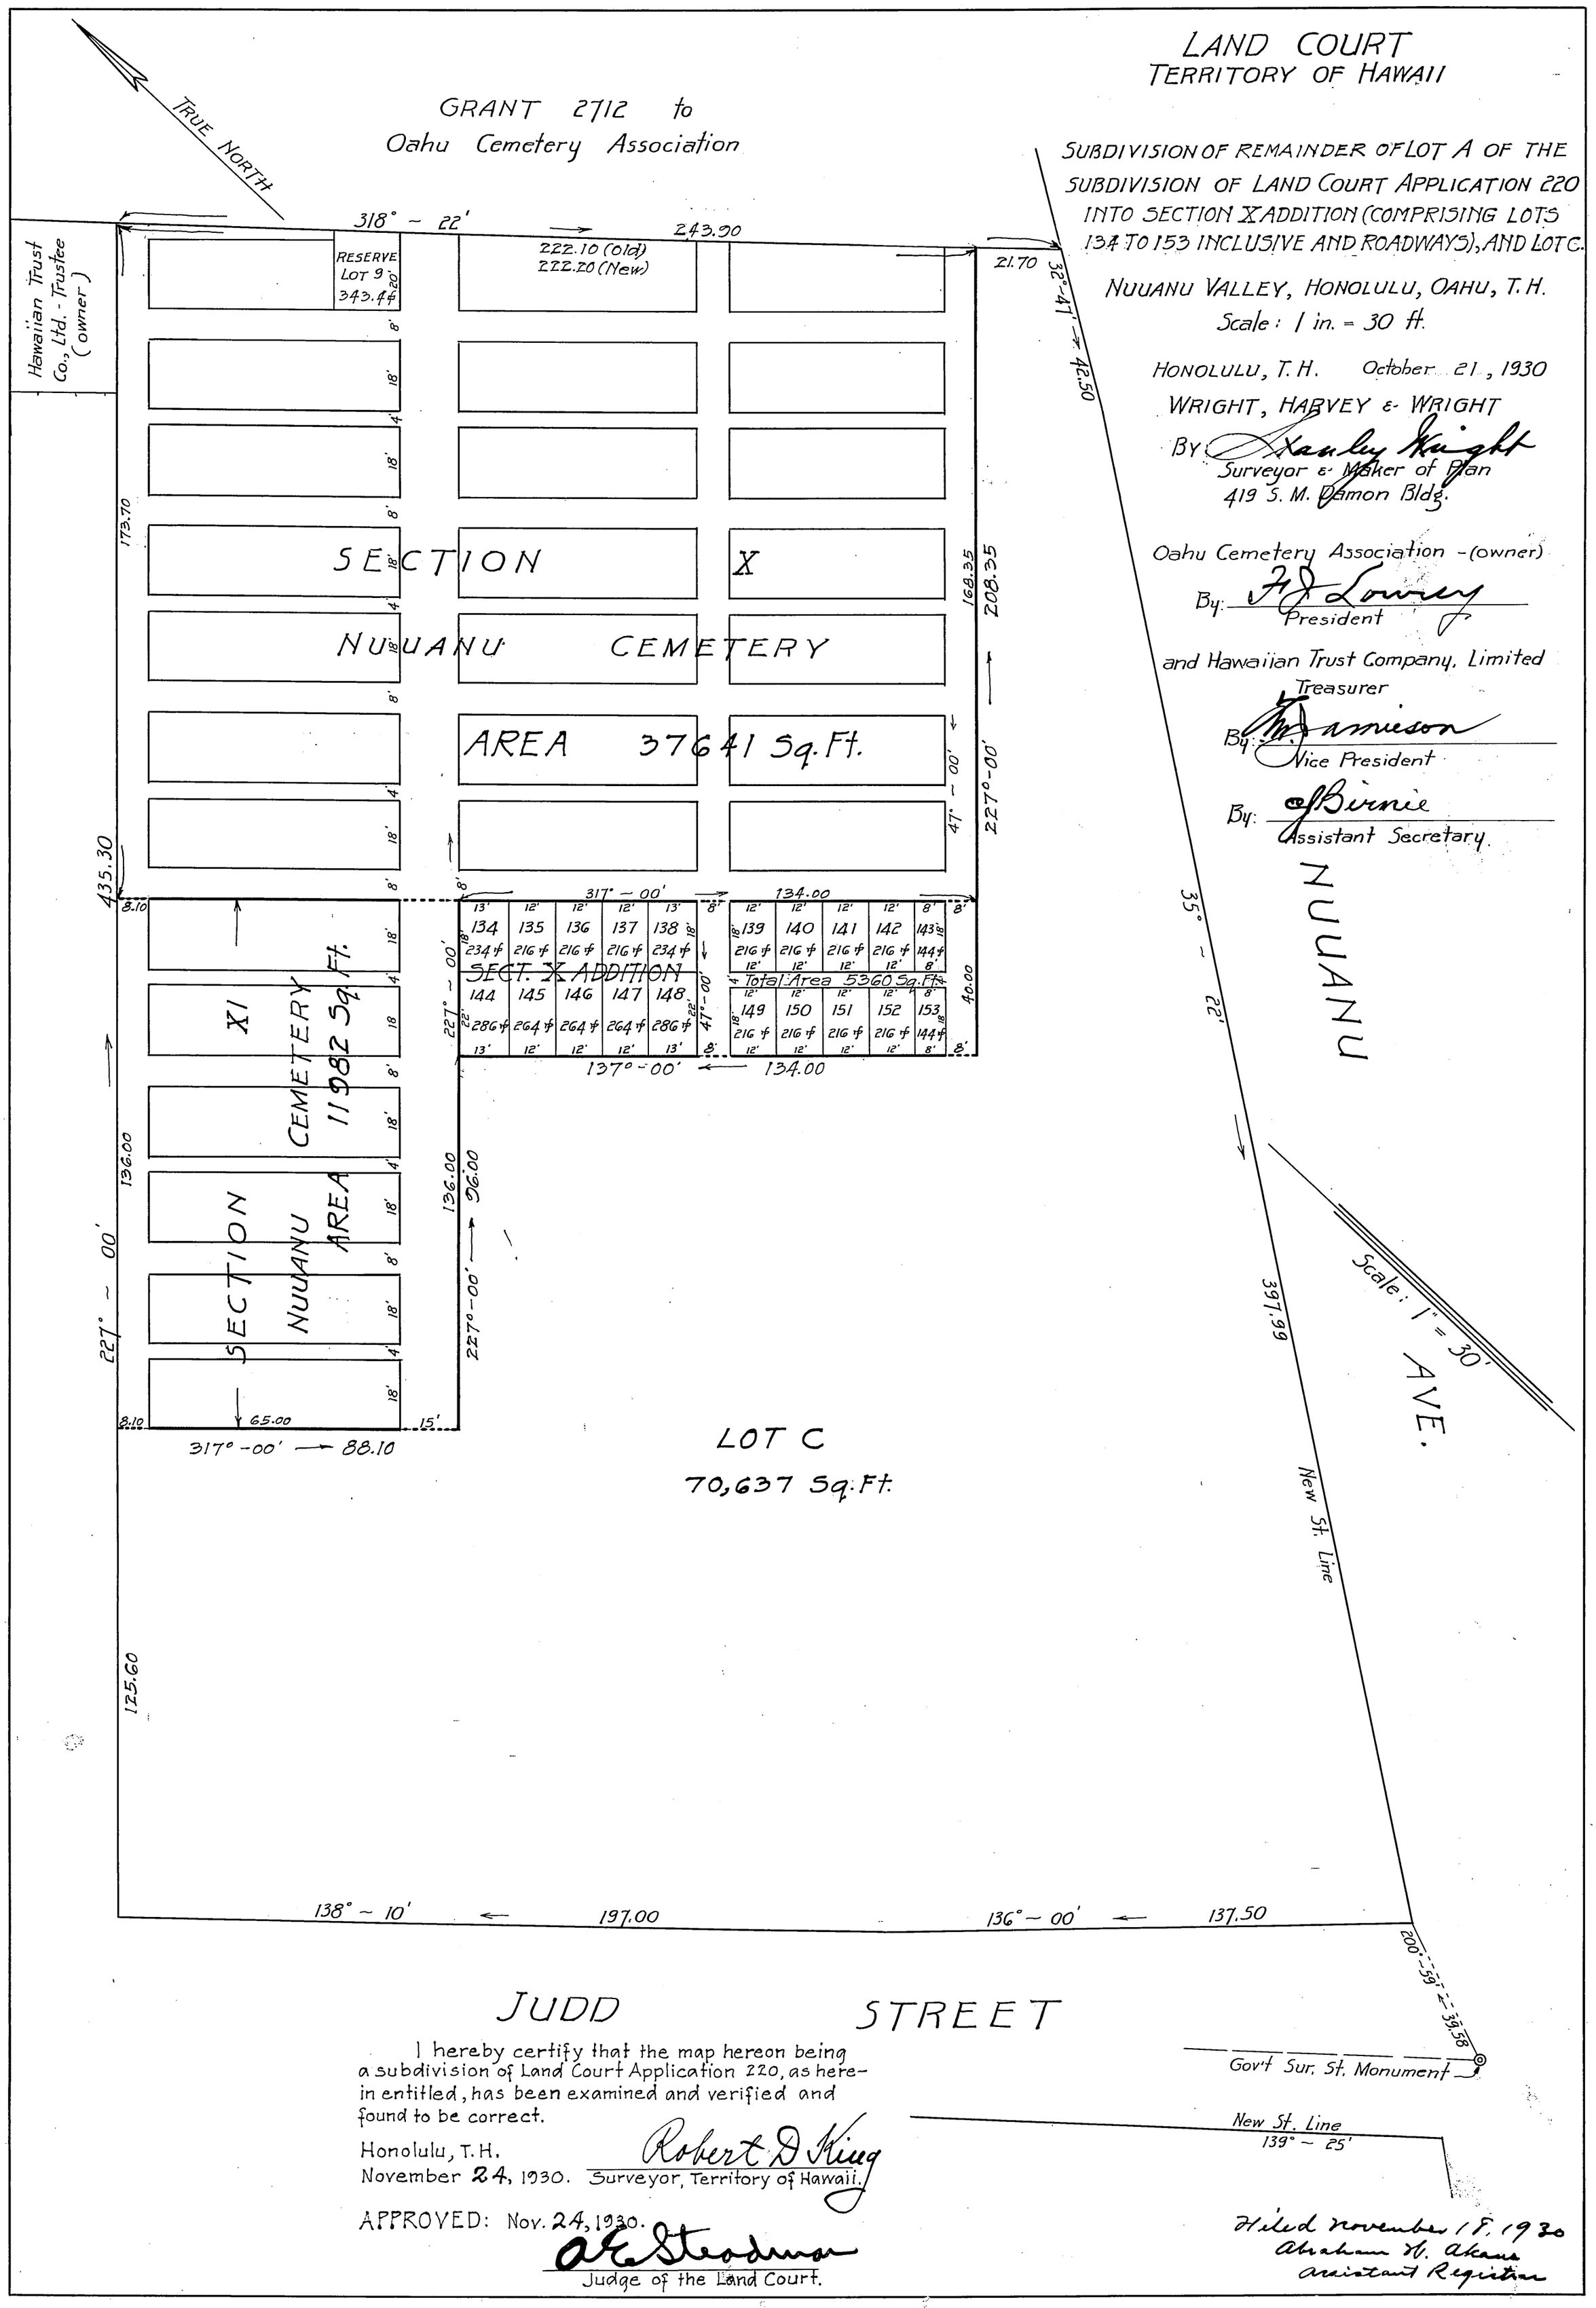

I hereby certify that the map hereon being a subdivision of Land Court Application 220, as herein entitled, has been examined and verified and found to be correct.

Honolulu, T.H.
November 24, 1930.

Robert D King
Surveyor, Territory of Hawaii.

APPROVED: Nov. 24, 1930.

A C Steadman
Judge of the Land Court.

Filed November 18, 1930
Abraham H. Akana
Assistant Registrar