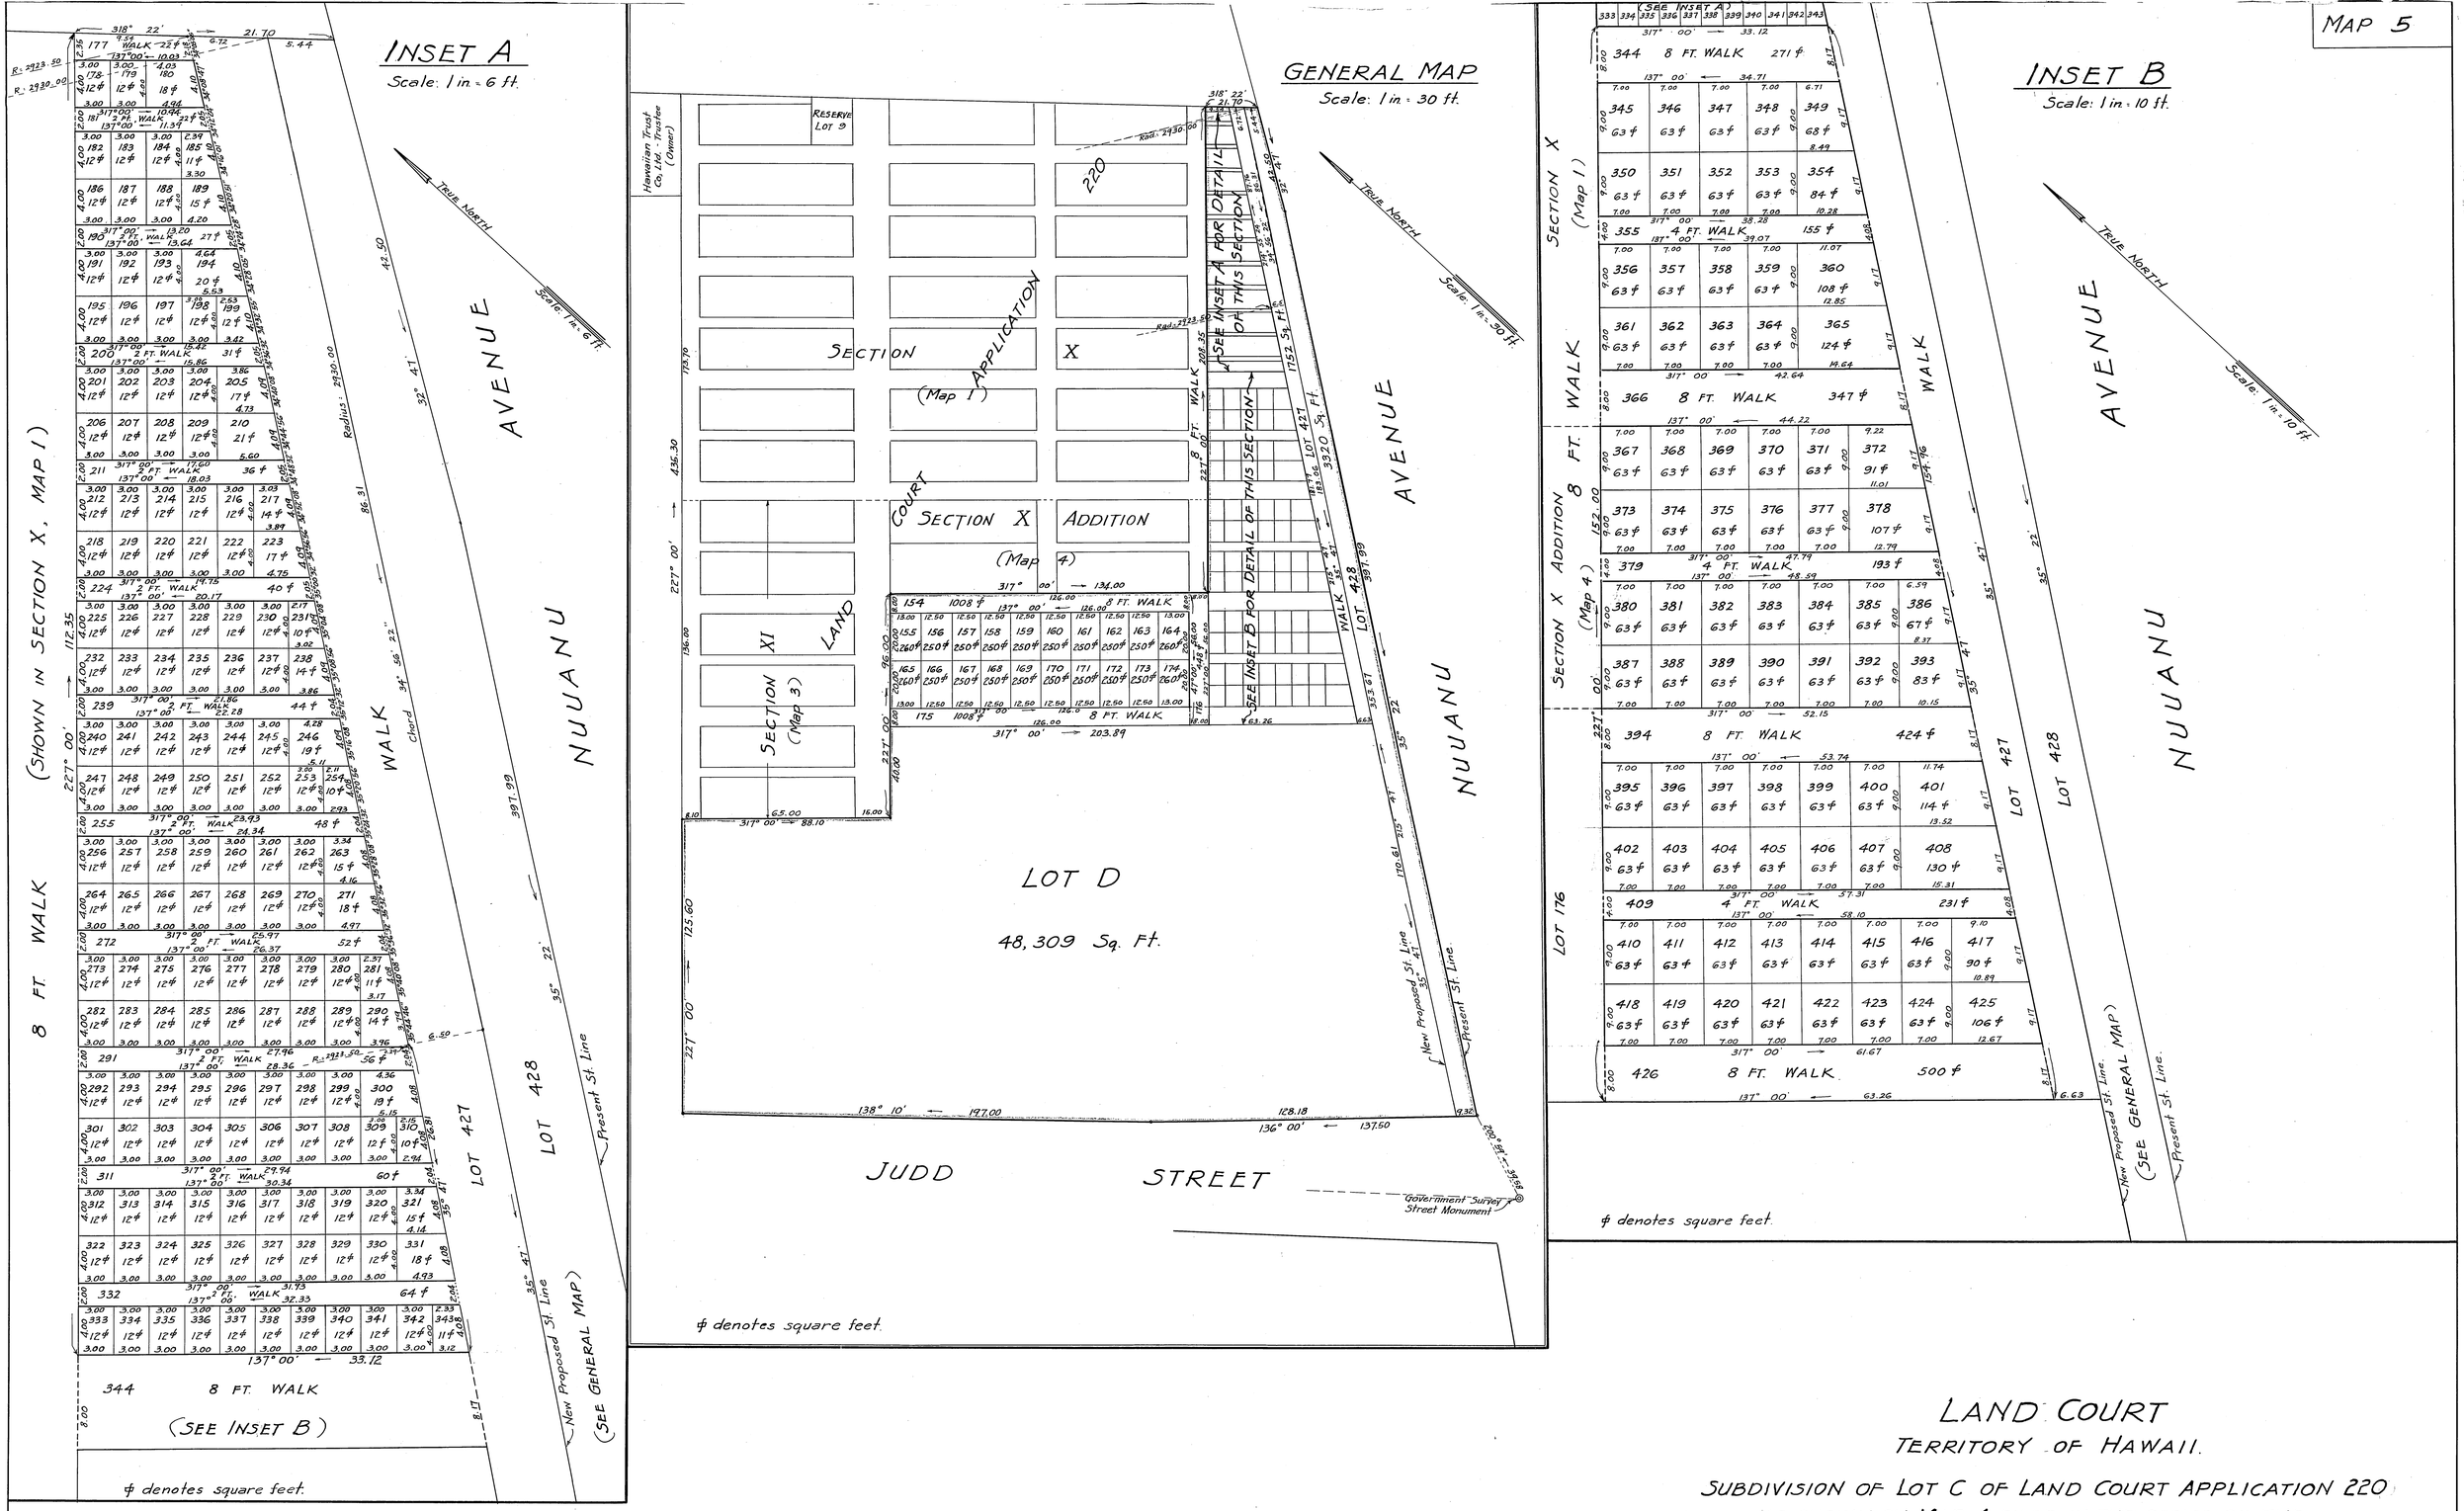

LAND COURT

TERRITORY OF HAWAII.

SUBDIVISION OF LOT C OF LAND COURT APPLICATION 220 AS SHOWN ON MAP 4 FILED IN THE OFFICE OF THE ASSISTANT REGISTRAR OF THE LAND COURT INTO LOTS 154 TO 428 (INCLUSIVE) AND LOT D.

NUUANU CEMETERY, NUUANU VALLEY, HONOLULU, OAHU, T.H.

Scale as noted.

OWNER: OAHU CEMETERY ASSOCIATION.

By: J. D. McInerny President

HAWAIIAN TRUST CO., LTD.
Its Treasurer

By: J. E. Midkiff asst vice pres.

By: J. E. O'Connor asst Secty

OWNER'S CERTIFICATE OF TITLE 400

419 S. M. Damon Bldg.
Honolulu, T. H.
Oct. 8, 1937.

STANLEY WRIGHT REGISTERED LAND SURVEYOR No. 8 HAWAII, U.S.A.

Stanley Wright
Surveyor & maker of plan
Registered Certificate 8-S.
Associated with Wright, Harvey & Wright.

I hereby certify that the map hereon being a subdivision of Land Court Application 220 as herein entitled has been examined and checked as to form and mathematical correctness and that it has been approved by Order of the Judge of the Land Court dated October 27, 1937.

Honolulu, T.H.
October 27, 1937

Surveyor, Territory of Hawaii

Filed Oct. 20, 1937
Abraham W. Akana
Assistant Registrar

Tax Key 1-8-01

C.B. 319:44

30" x 36" = 7.5 Sq. Ft.