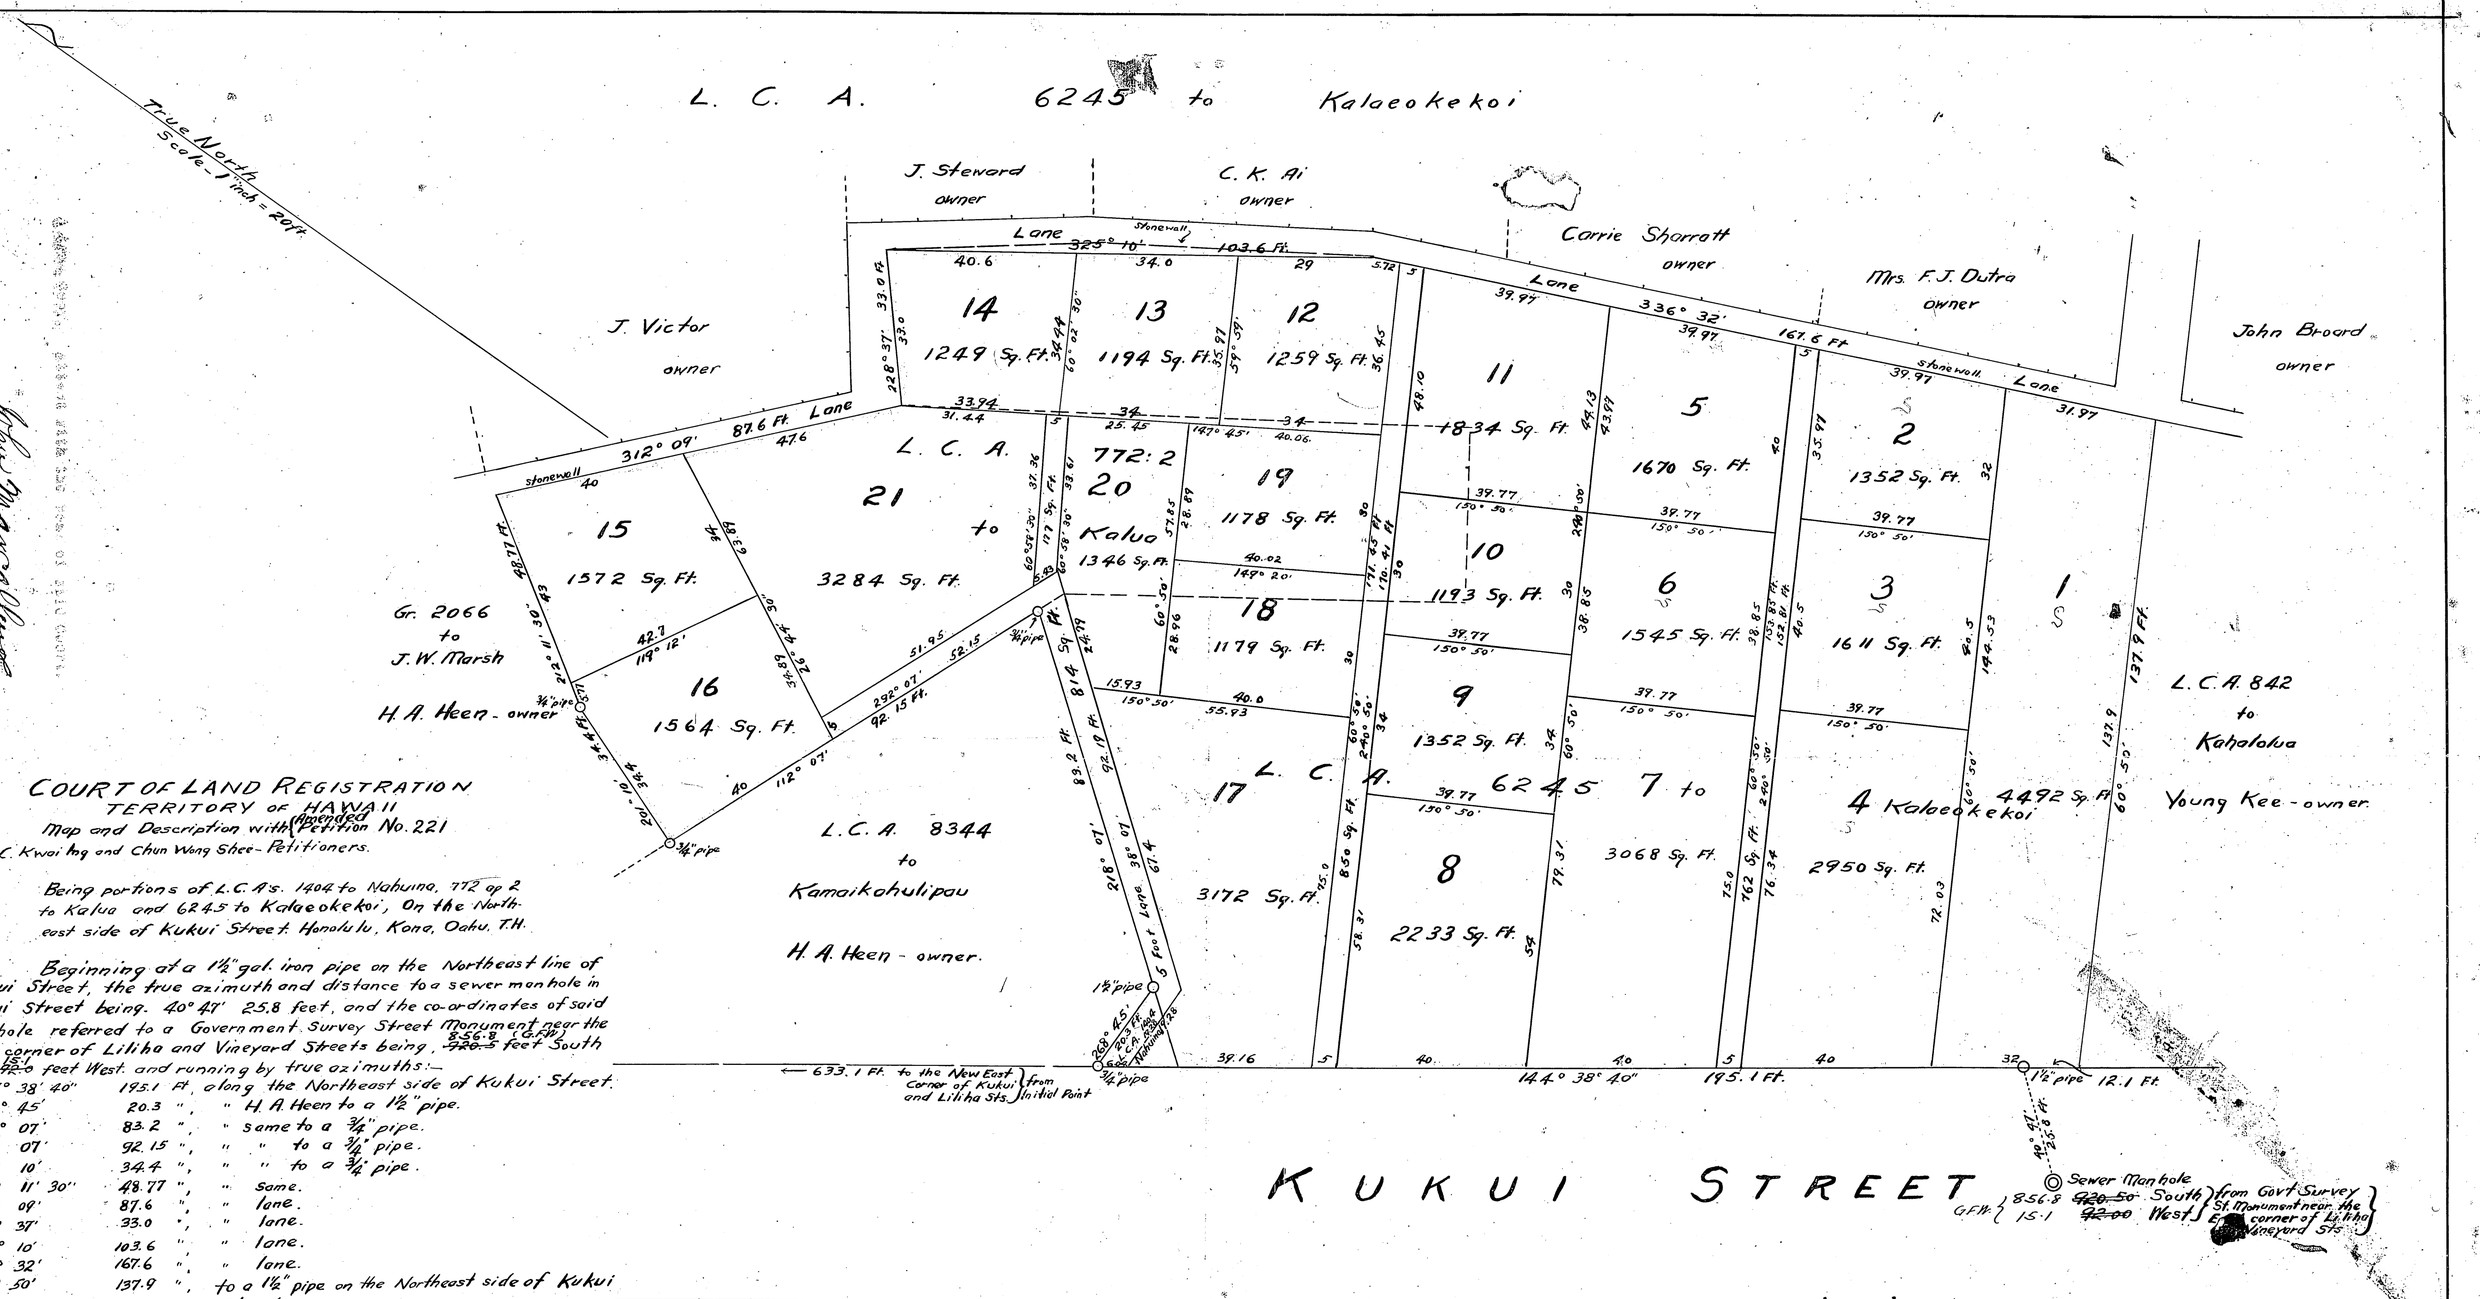

COURT OF LAND REGISTRATION
TERRITORY OF HAWAII
Map and Description with Amended Petition No. 221
Lee C. Kwai Ing and Chun Wong Shee - Petitioners.

Being portions of L.C.A's. 1404 to Nahuina, 772 ap 2 to Kalua and 6245 to Kalaeokekoi, On the Northeast side of Kukui Street, Honolulu, Kona, Oahu, T.H.

Beginning at a 1½" gal. iron pipe on the Northeast line of Kukui Street, the true azimuth and distance to a sewer manhole in Kukui Street being 40° 47' 25.8 feet, and the co-ordinates of said manhole referred to a Government Survey Street Monument near the East corner of Liliha and Vineyard Streets being, ~~920.5~~ 856.8 feet South (G.F.M.) and ~~92.0~~ 15.1 feet West and running by true azimuths:-

1.-	144° 38' 40"	195.1 Ft.	along the Northeast side of Kukui Street.
2.-	268° 45'	20.3 "	" H. A. Heen to a 1½" pipe.
3.-	218° 07'	83.2 "	" same to a ¾" pipe.
4.-	112° 07'	92.15 "	" " to a ¾" pipe.
5.-	201° 10'	34.4 "	" " to a ¾" pipe.
6.-	212° 11' 30"	48.77 "	" same.
7.-	312° 09'	87.6 "	" lane.
8.-	228° 37'	33.0 "	" lane.
9.-	325° 10'	103.6 "	" lane.
10.-	336° 32'	167.6 "	" lane.
11.-	60° 50'	137.9 "	to a 1½" pipe on the Northeast side of Kukui Street.
12.-	144° 38' 40"	12.1 "	along the Northeast line of Kukui to the point of beginning and containing an area of 42900 Square Feet.

(Signed) Geo. F. Wright
Surveyor.

Honolulu, T.H. May 1912

I have examined the map and description hereon and found them to be correct, including the dimensions and areas of the subdivisions. (Signed) Arthur C. Alexander
Honolulu, May 28, 1912. Court Surveyor

I hereby certify that this is a true and correct copy of the map filed with amended petition No. 221. Arthur C. Alexander
Honolulu, May 28, 1912. Court Surveyor.

Subdivision Approved July 10th, 1912
Judge Land Court.

221.
COURT OF LAND REGISTRATION.
Filed May 24th 1912
At 9 O'CLOCK A. M
(Signed). J. Marcallino
Registrar