LAND COURT – Territory of Hawaii
Subdivision Approved:
Judge Land Court.
January 1916.

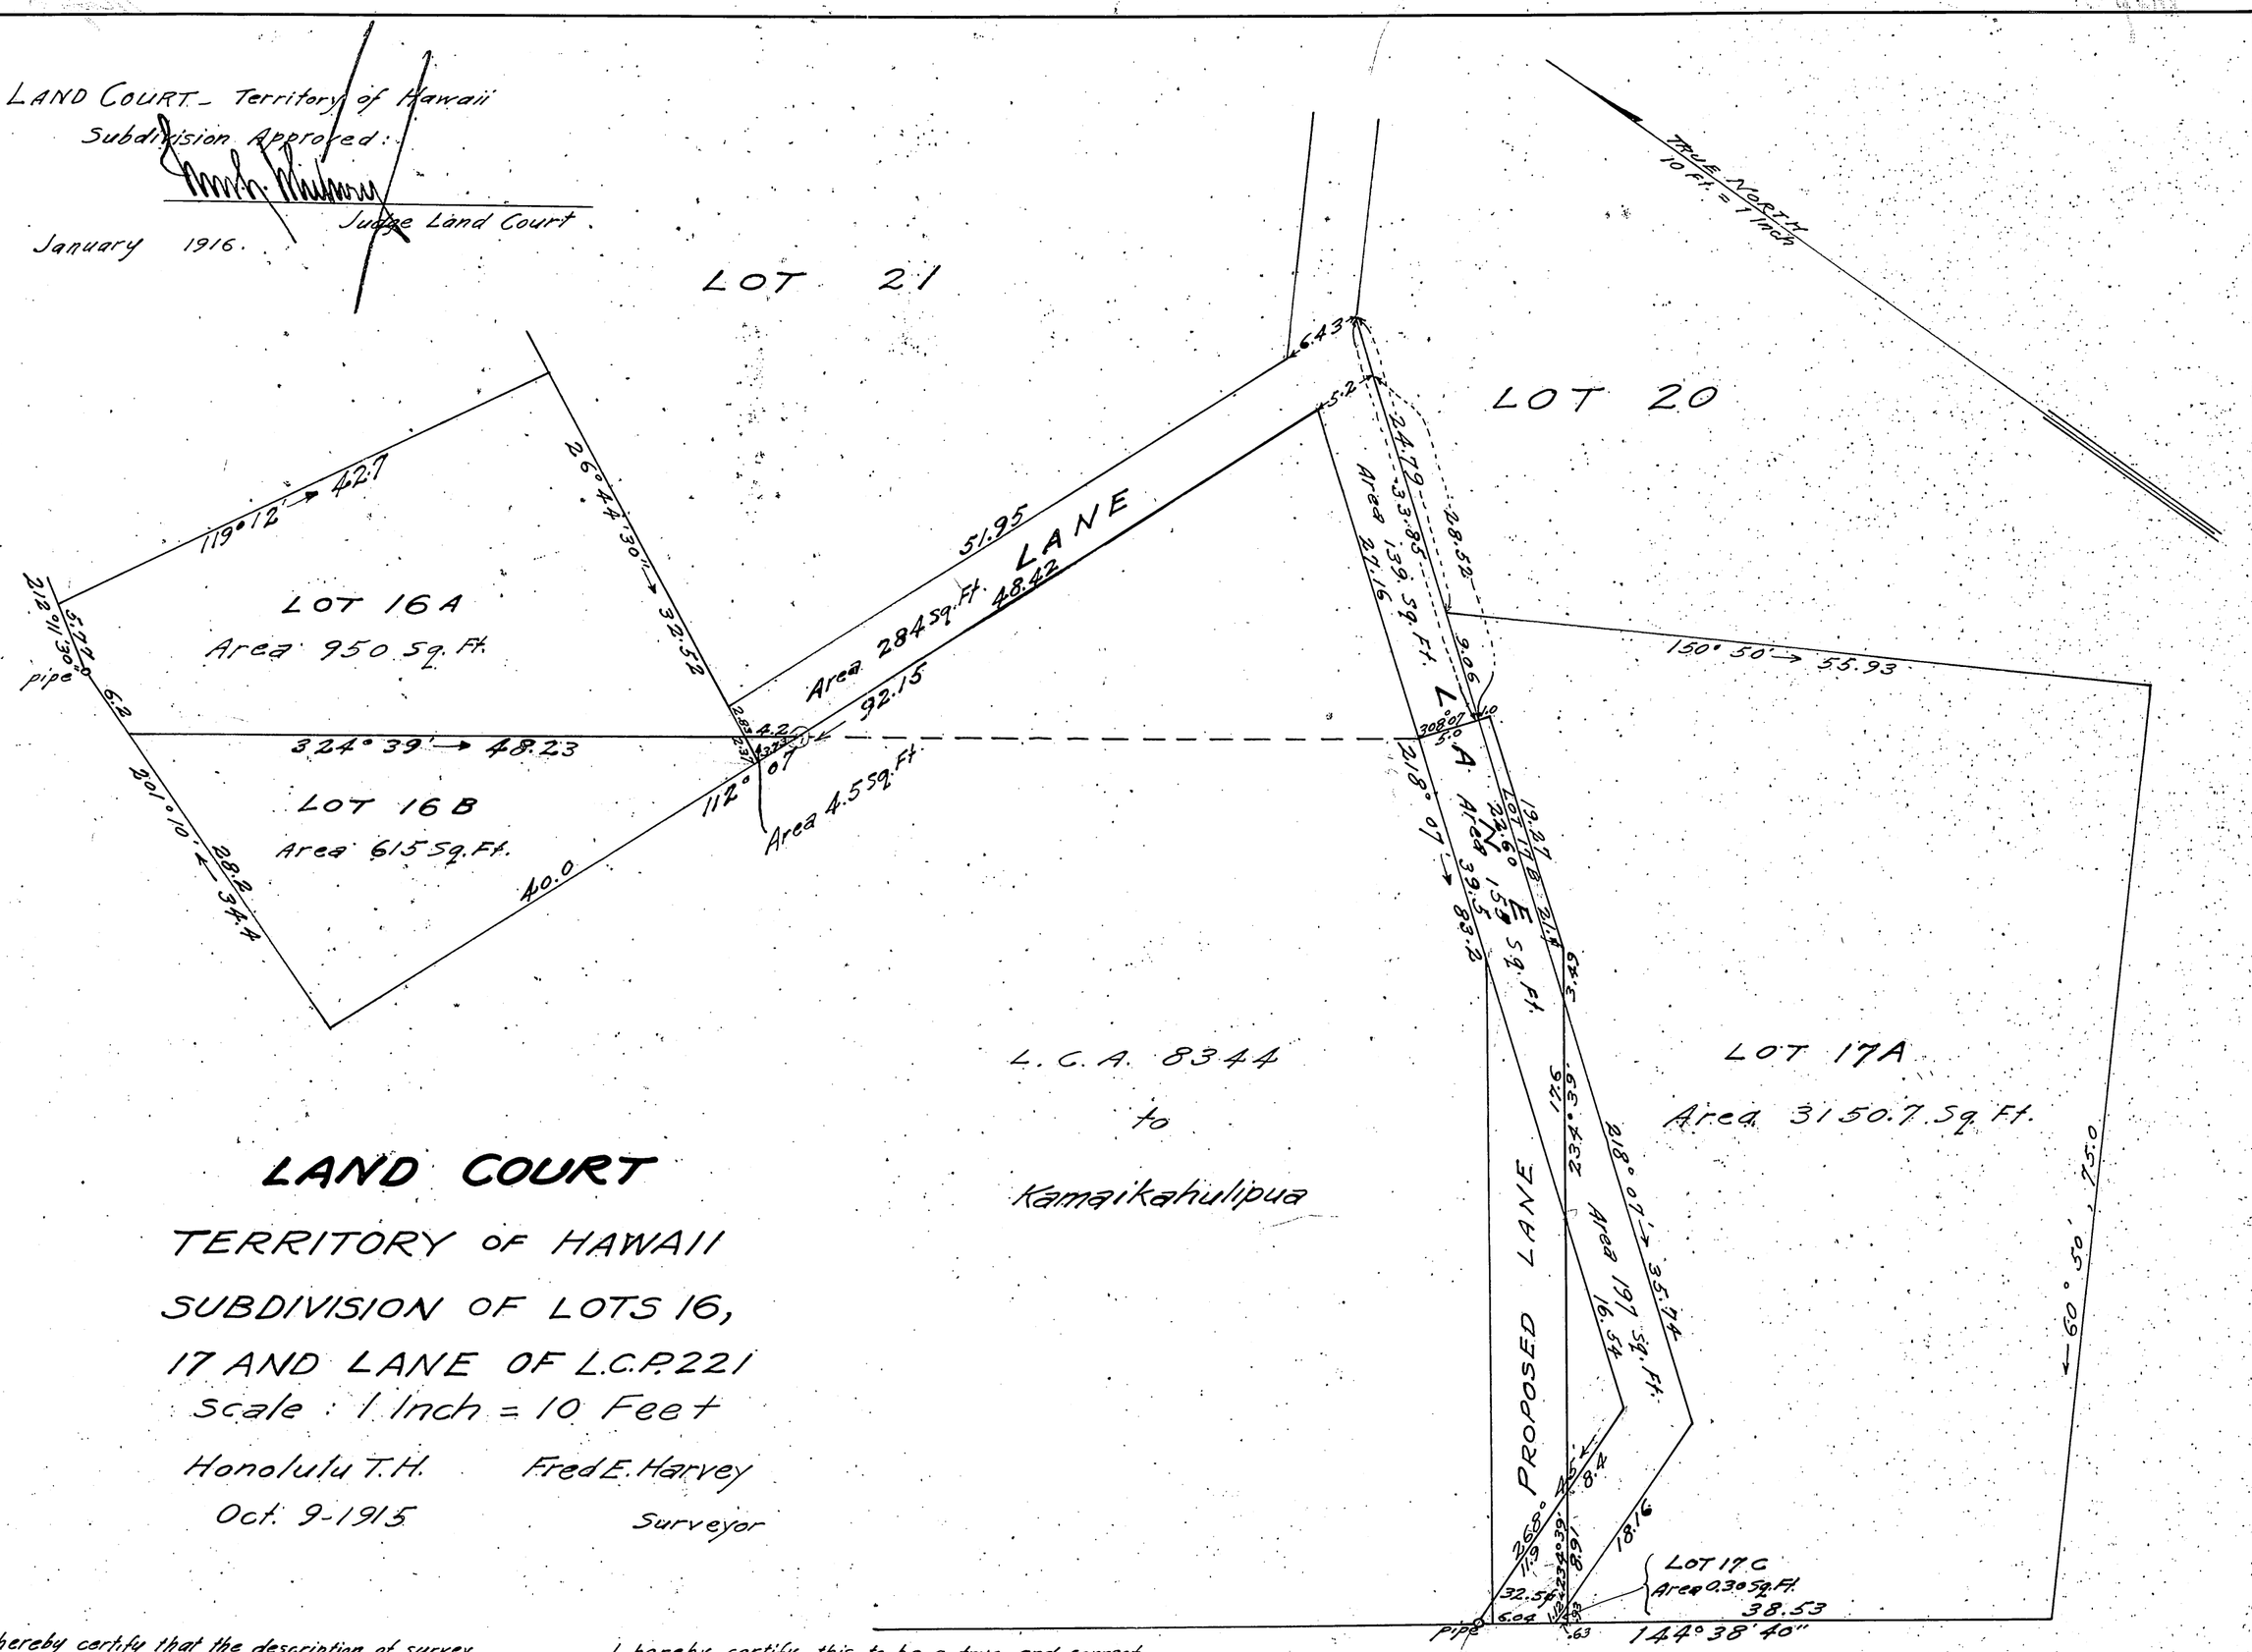

LAND COURT

TERRITORY OF HAWAII

SUBDIVISION OF LOTS 16, 17 AND LANE OF L.C.P. 221

Scale: 1 Inch = 10 Feet

Honolulu T.H. Fred E. Harvey

Oct. 9-1915 Surveyor

I hereby certify that the description of survey and map hereon, being a subdivision of Lots 16, 17 and Lane as shown on original Land Court Petition No. 221, has been examined and verified and found to be correct.

Honolulu, Hawaii, Jan. 5, 1916.

Walter E. Wall
Surveyor, Territory of Hawaii

I hereby certify this to be a true and correct copy of description of survey and map filed in the Land Court with subdivision of Lots 16, 17 and Lane as shown on plan filed with Land Court Petition No. 221.

Honolulu, Hawaii, Jan. 5, 1916.

Walter E. Wall
Surveyor, Territory of Hawaii

Filed Nov 3rd 1915.
Registrar

A true copy attest with Seal of said Court.