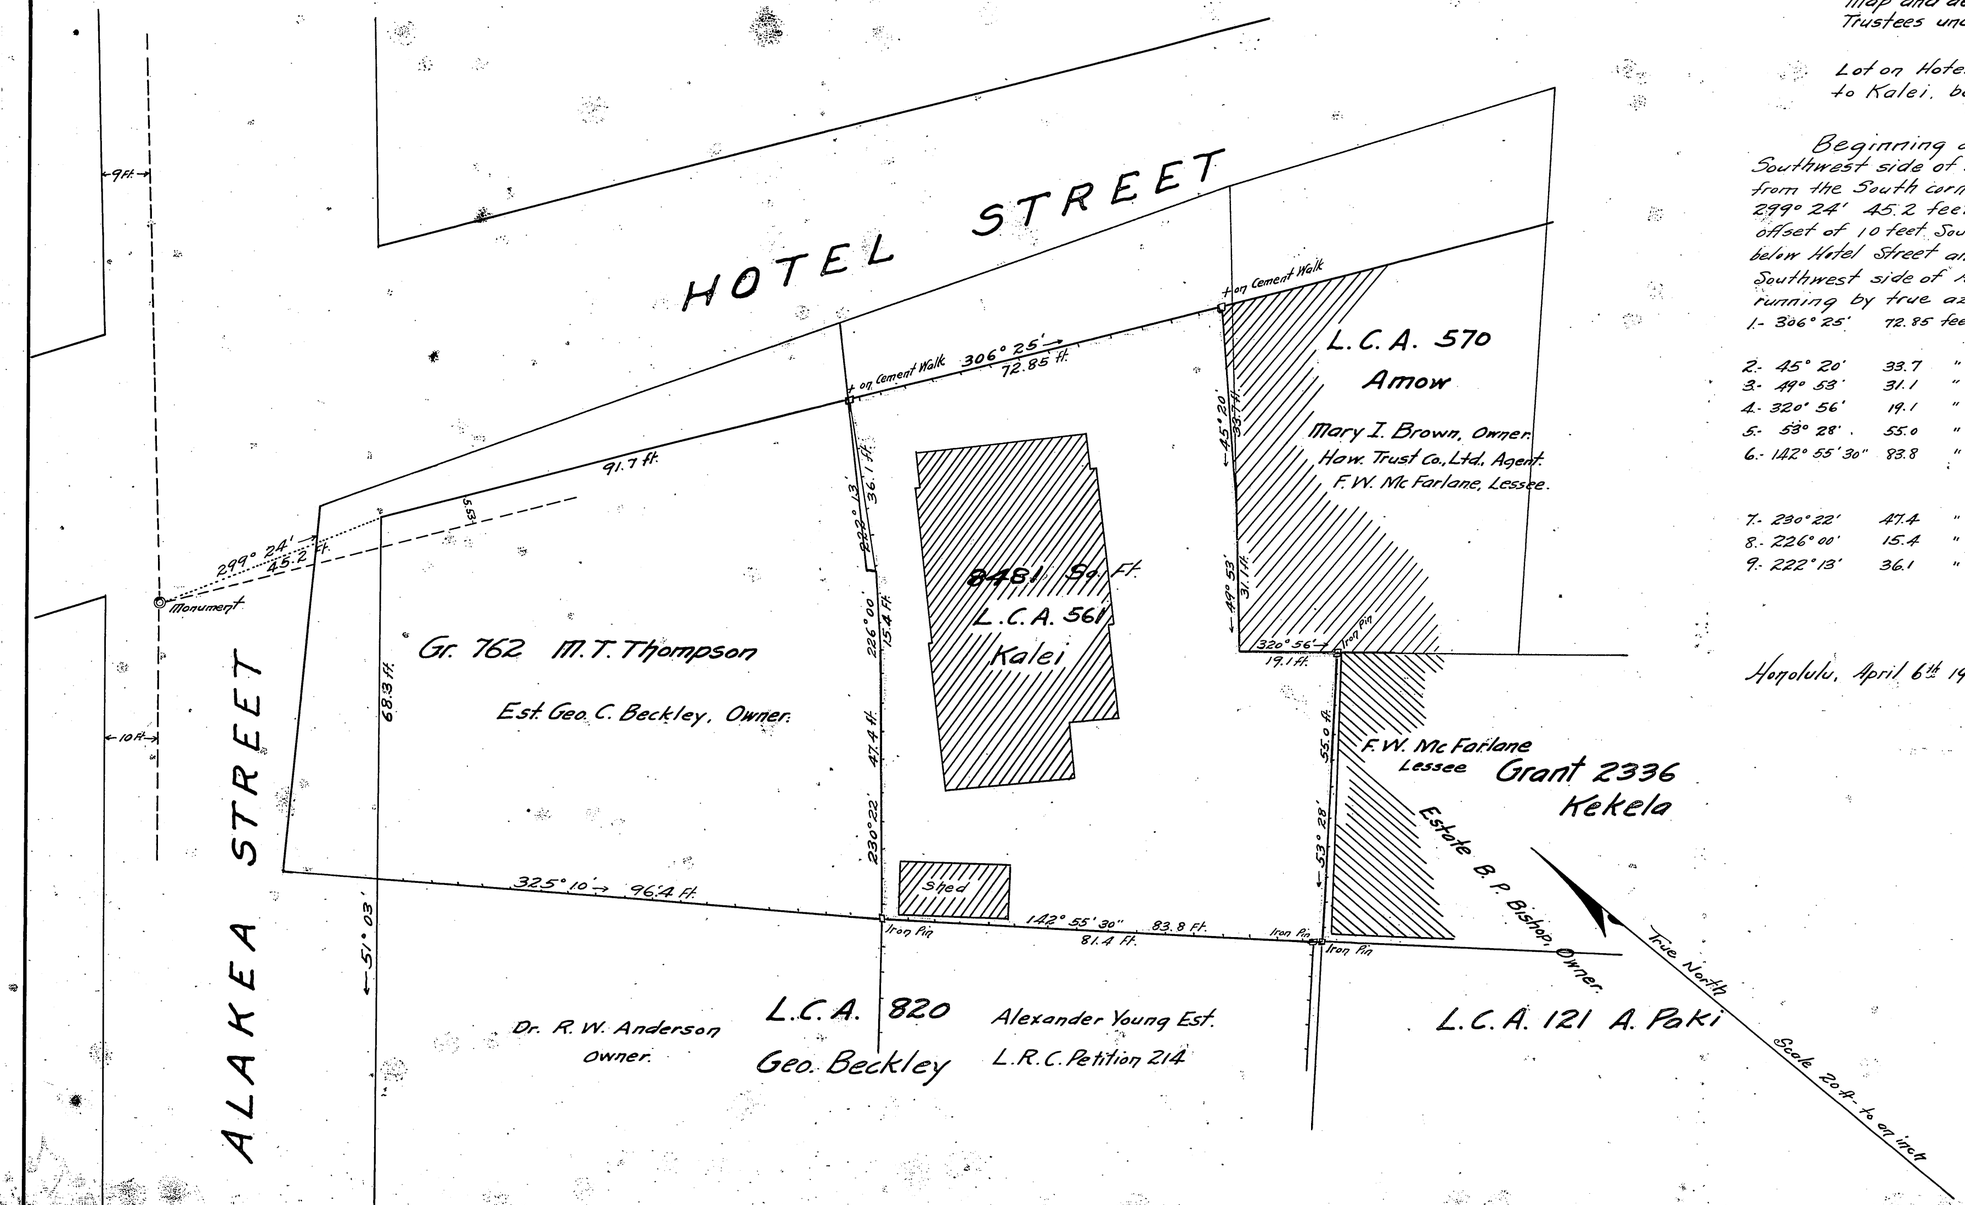

COURT OF LAND REGISTRATION — TERRITORY OF HAWAII.

Map and description with Petition No. **222**.
Trustees under the will of Alexander Young - Petitioners.

Lot on Hotel Street, Honolulu, being a portion of L.C.A. 561 to Kalei, bounded and described as follows—

Beginning at a small cross on the cement sidewalk on the Southwest side of Hotel Street, by true azimuth 306° 25' 91.7 feet, from the South corner of Hotel and Alakea Streets, which is in turn 299° 24' 45.2 feet from a government street monument set on an offset of 10 feet Southeasterly from the Northwest side of Alakea Street below Hotel Street and an offset of 5.53 feet Southwesterly from the Southwest side of Hotel Street, Southeast of Alakea Street, and running by true azimuths:—

1.- 306° 25'	72.85 feet,	along	Hotel Street to a small cross on the cement sidewalk;	
2.- 45° 20'	33.7	" ,	"	building, along L.C.A. 570 to Amow.
3.- 44° 53'	31.1	" ,	"	same;
4.- 320° 56'	19.1	" ,	"	" to an iron pin;
5.- 53° 28'	55.0	" ,	"	fence, along Grant 2336 to Kekela to an iron pin;
6.- 142° 55' 30"	83.8	" ,	"	" , " L.C.A. 820 to G. Beckley and Land Reg. Court Petition 214 to an iron pin at the North corner of said petition;
7.- 230° 22'	47.4	" ,	"	fence, along Estate G.C. Beckley;
8.- 226° 00'	15.4	" ,	"	same;
9.- 222° 13'	36.1	" ,	"	" to the initial point and containing an area of **8481** square feet.

Honolulu, April 6th 1912.

Arthur C. Alexander
Surveyor.

Baldwin + Alexander
Civil Engineers + Surveyors
Honolulu - T.H.

No. 222
COURT OF LAND REGISTRATION
FILED April 11th 1912.
AT 9-30 o'clock A. M.
John Marcallino
Registrar

I hereby certify that this is a true and correct copy of L. C. Petition No. 222.

Geo. T. Wright

Honolulu - May - 1912 — Ass't. Engr. + Surveyor.