222

MAP 3

LAND COURT
STATE OF HAWAII

LAND COURT APPLICATION 222

SUBDIVISION OF LOT A
AS SHOWN ON MAP 2
INTO LOTS A-1 AND A-2
AT HONOLULU, OAHU, HAWAII

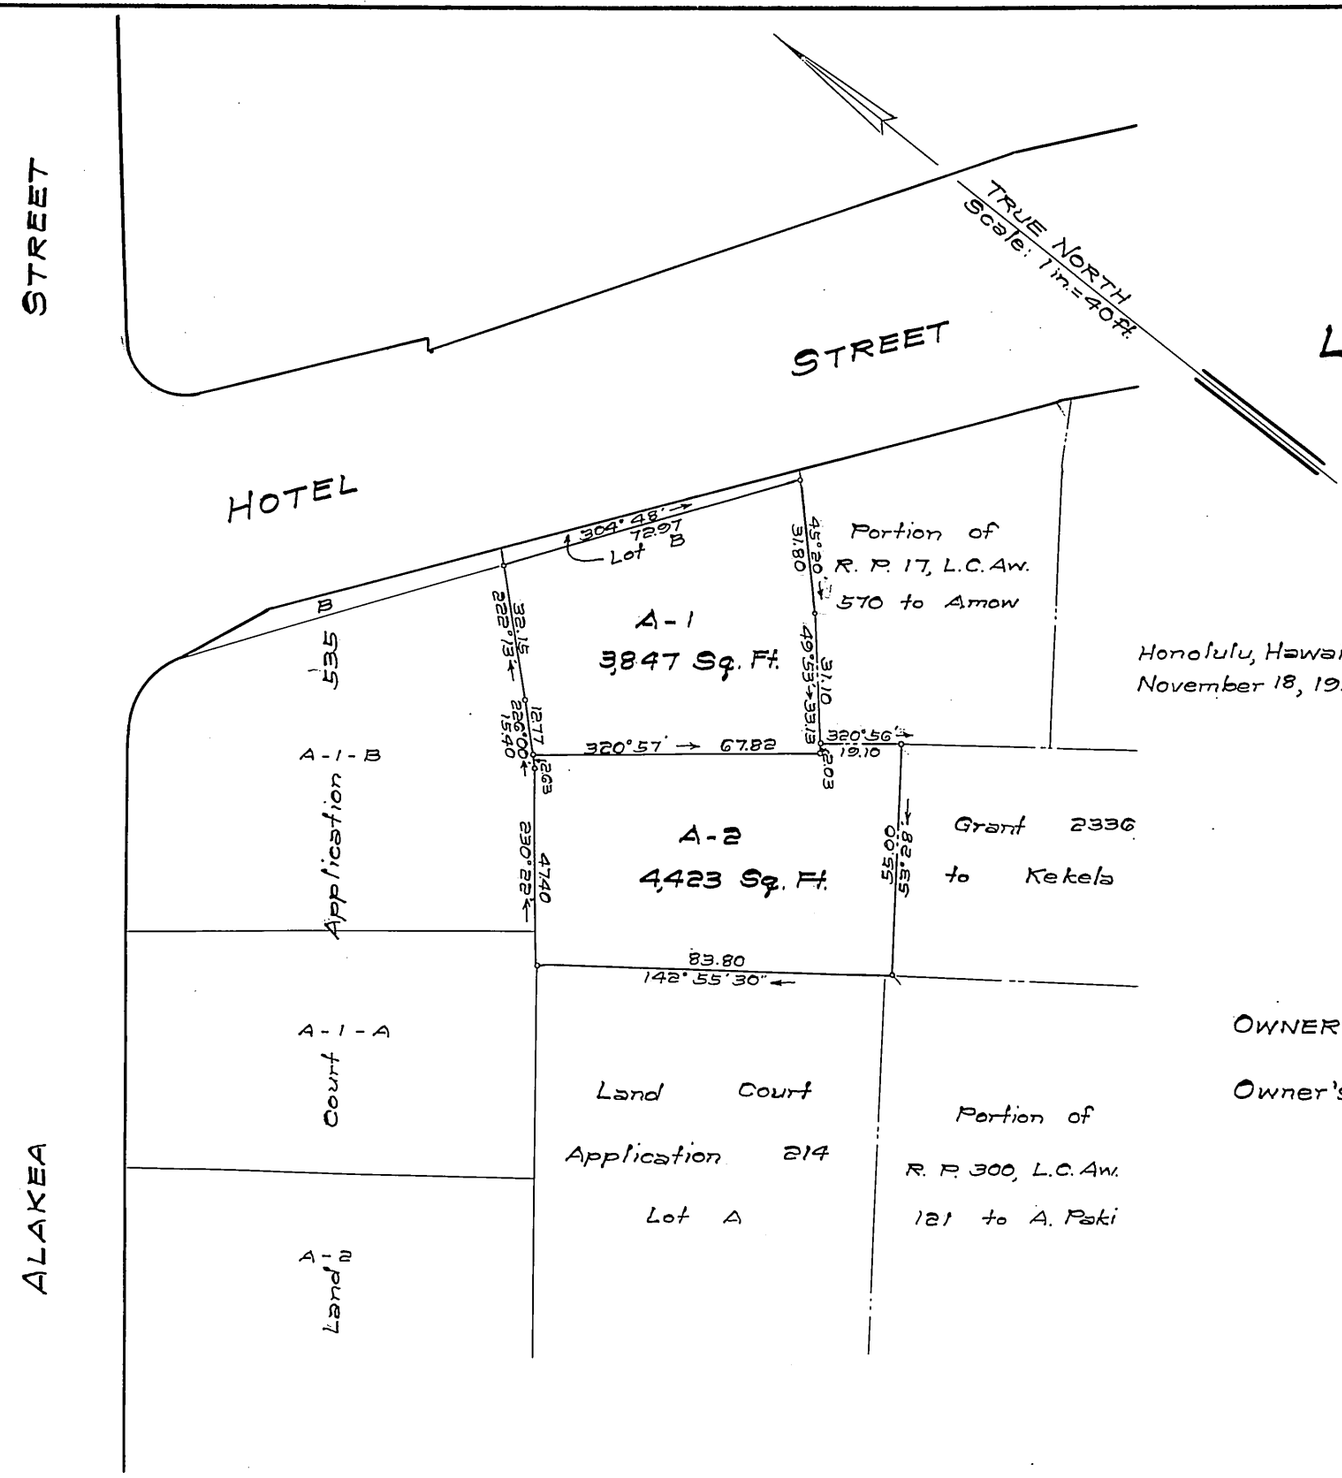

Honolulu, Hawaii
November 18, 1959

D. KEALALIO
REGISTERED LAND SURVEYOR No. 4
HAWAII, U.S.A.

DEPARTMENT OF PUBLIC WORKS
CITY AND COUNTY OF HONOLULU
LAND DIVISION

BY: D. Kealalio
Registered Professional Surveyor
Certificate Number 4-9

OWNER: Alexander Young Company, Limited

Owner's Certificate of Title: 442

AUTHORIZED AND APPROVED BY ORDER OF THE JUDGE
OF THE LAND COURT DATED: AUGUST 3, 1960.
BY ORDER OF THE COURT.

REGISTRAR OF THE LAND COURT

Filed July 28, 1960
Registrar

10" x 15" = 19 sq. Ft.

TAX MAP KEY: 2-1-17

Parcel 3-B (Portion) I.D. No. 80
Off-Street Parking, Area 4-A
(6 - 11 - 2 - 3-C)