MAP 3

LAND COURT

TERRITORY OF HAWAII

LAND COURT APPLICATION 223

SUBDIVISION OF COOPER AND MENGE ISLANDS INTO AREAS A, B, C, AND D, AND SUBDIVISION OF PARADISE ISLAND INTO AREAS E AND F, AND DELINEATION OF EASEMENTS 1 AND 2.

Scale: 1 inch = 500 feet

This map is made from an actual survey on the ground, made by and/or under the direct supervision of the undersigned, between the dates November 25, 1948 December 17, 1948, and may be checked by the Territorial surveyor with the field book and calculations on file in this office.

March 20, 1949

R. W. Pulling
Chief, Engineering Division
Plant and Structures Branch
Civil Aeronautics Administration
Honolulu, T. H.

Owners': Leslie Fullard-Leo and Ellen Fullard-Leo, husband and wife

By their Attorneys: Thayer and Dawson
By: Wm. Wickham Thayer

Owners' Certificate of Title No. 2116

AUTHORIZED AND APPROVED BY ORDER OF THE JUDGE OF THE LAND COURT DATED APRIL 22, 1949.
BY ORDER OF THE COURT
[signature]
REGISTRAR OF THE LAND COURT

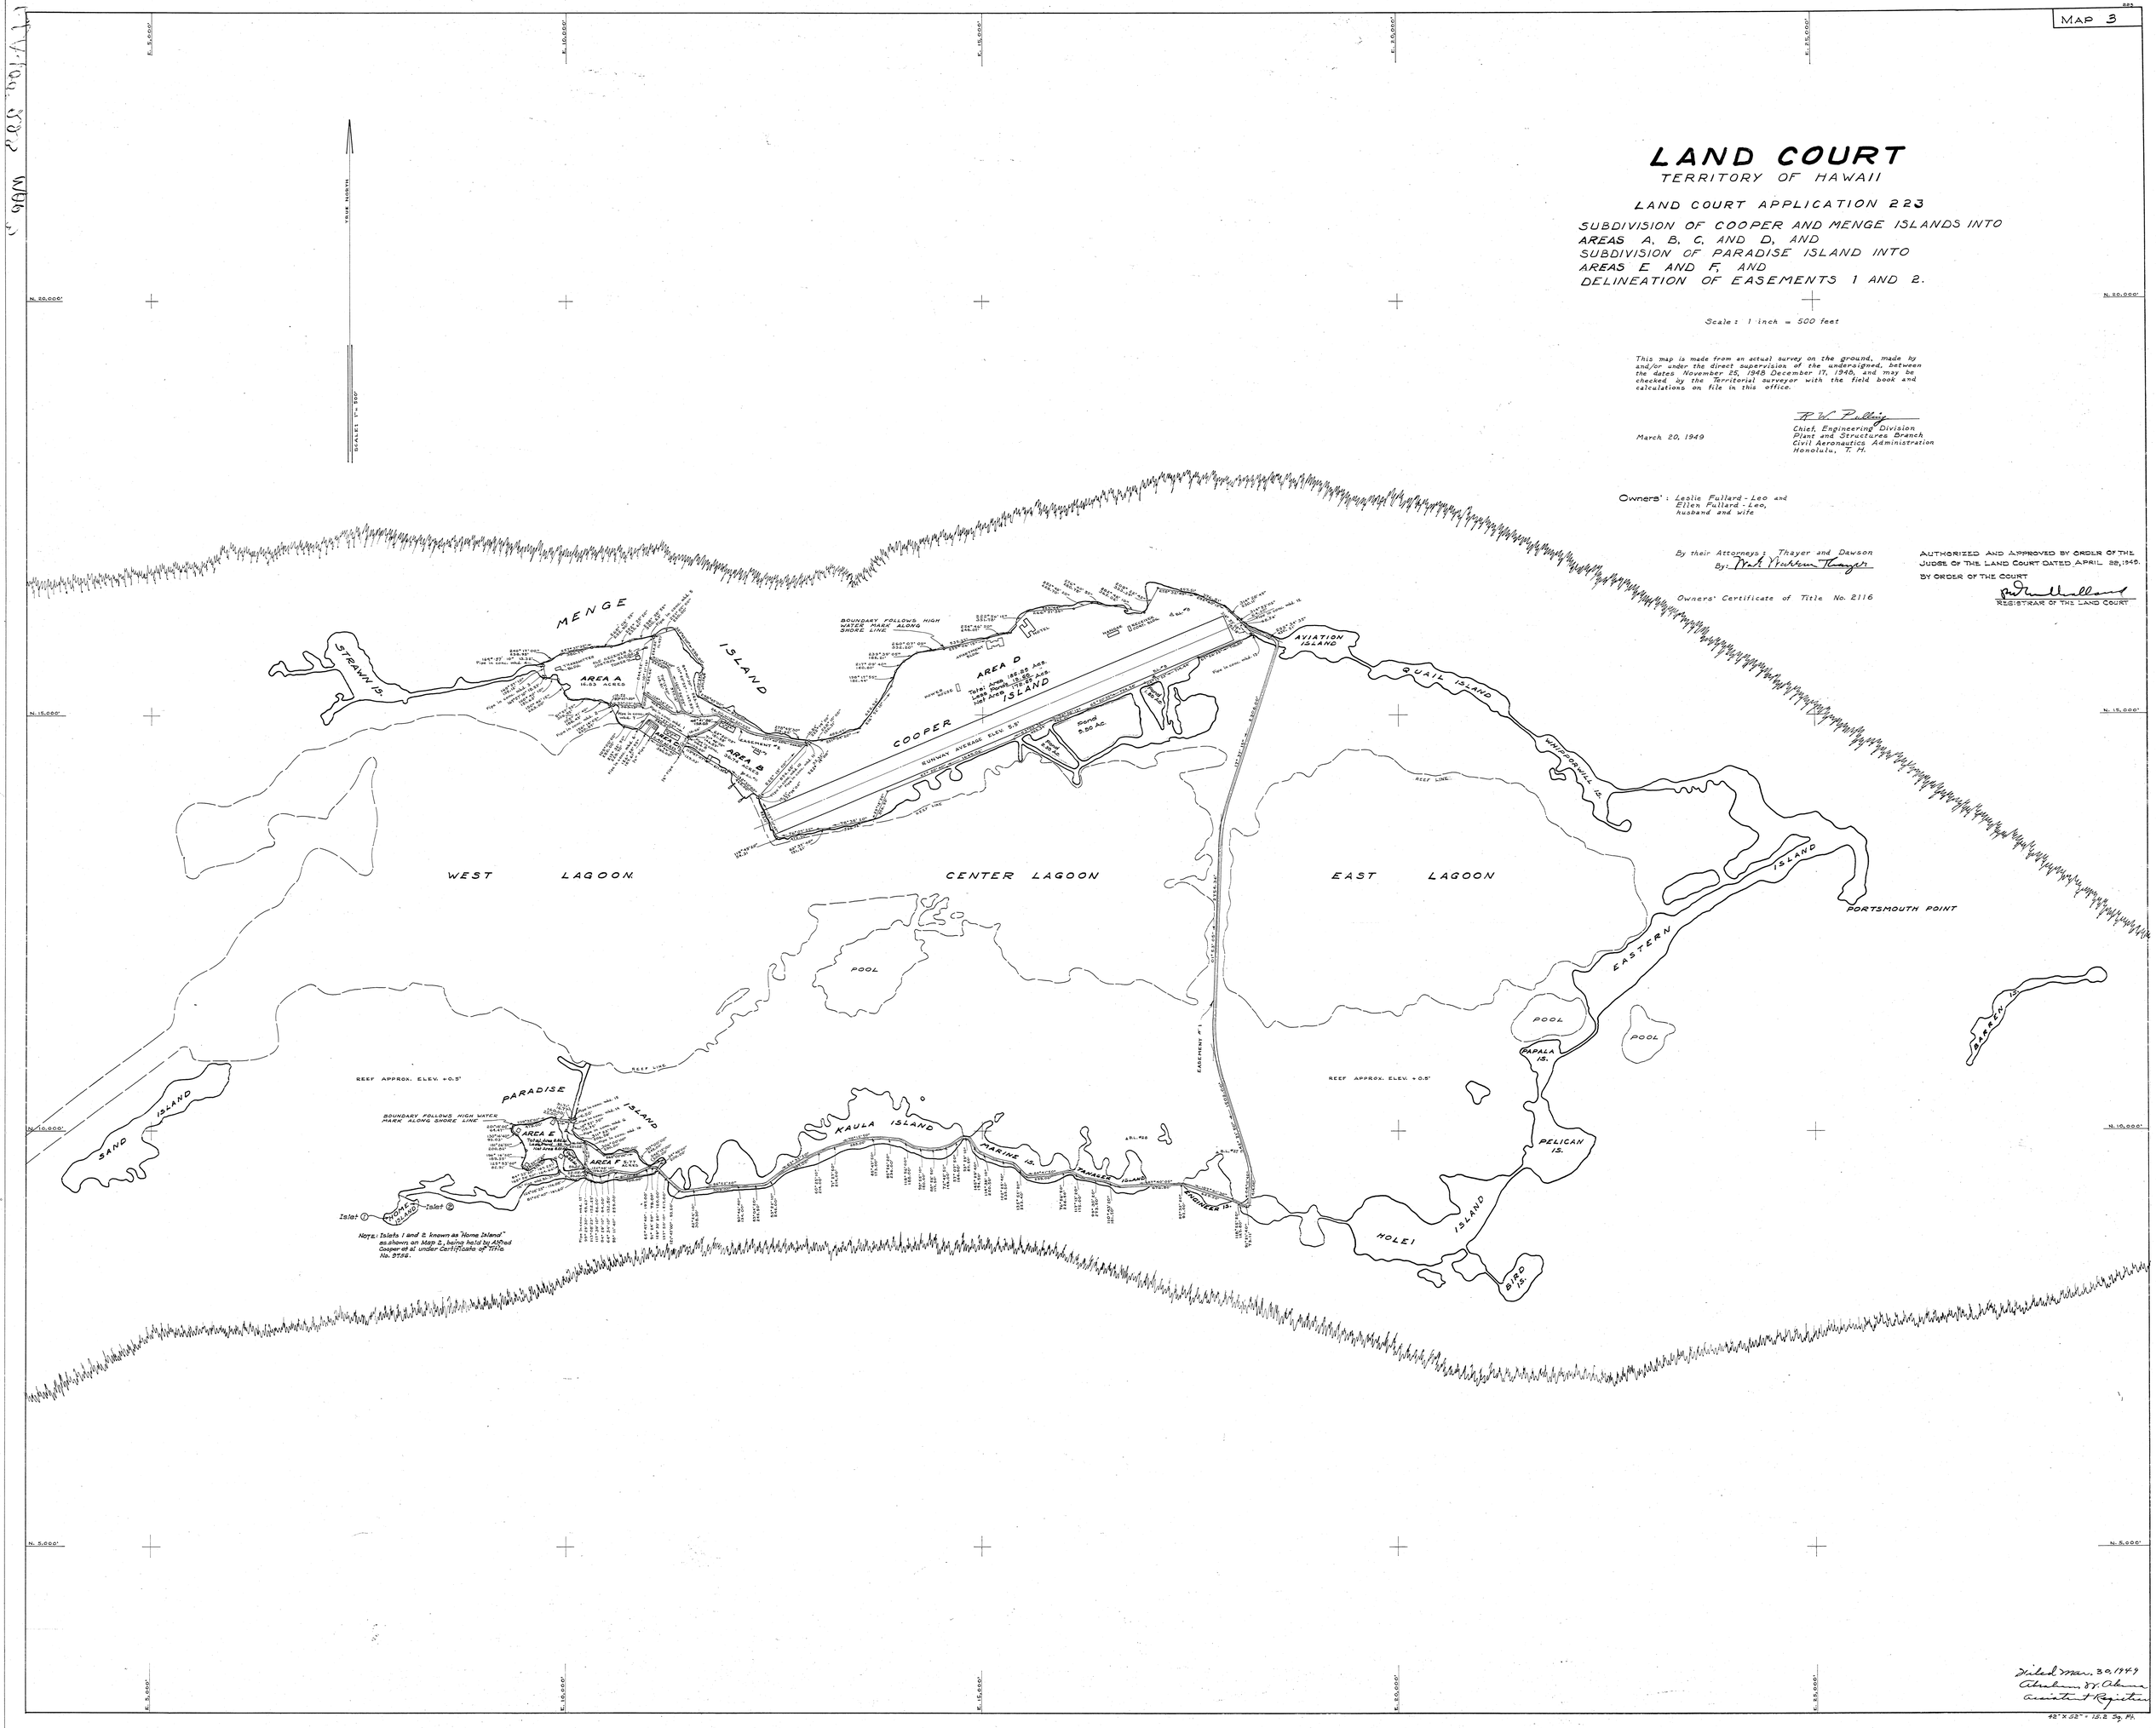

Filed Mar. 30, 1949
Abraham W. Akuna
Assistant Registrar

42" x 52" = 15.2 Sq. Ft.