MAP 2

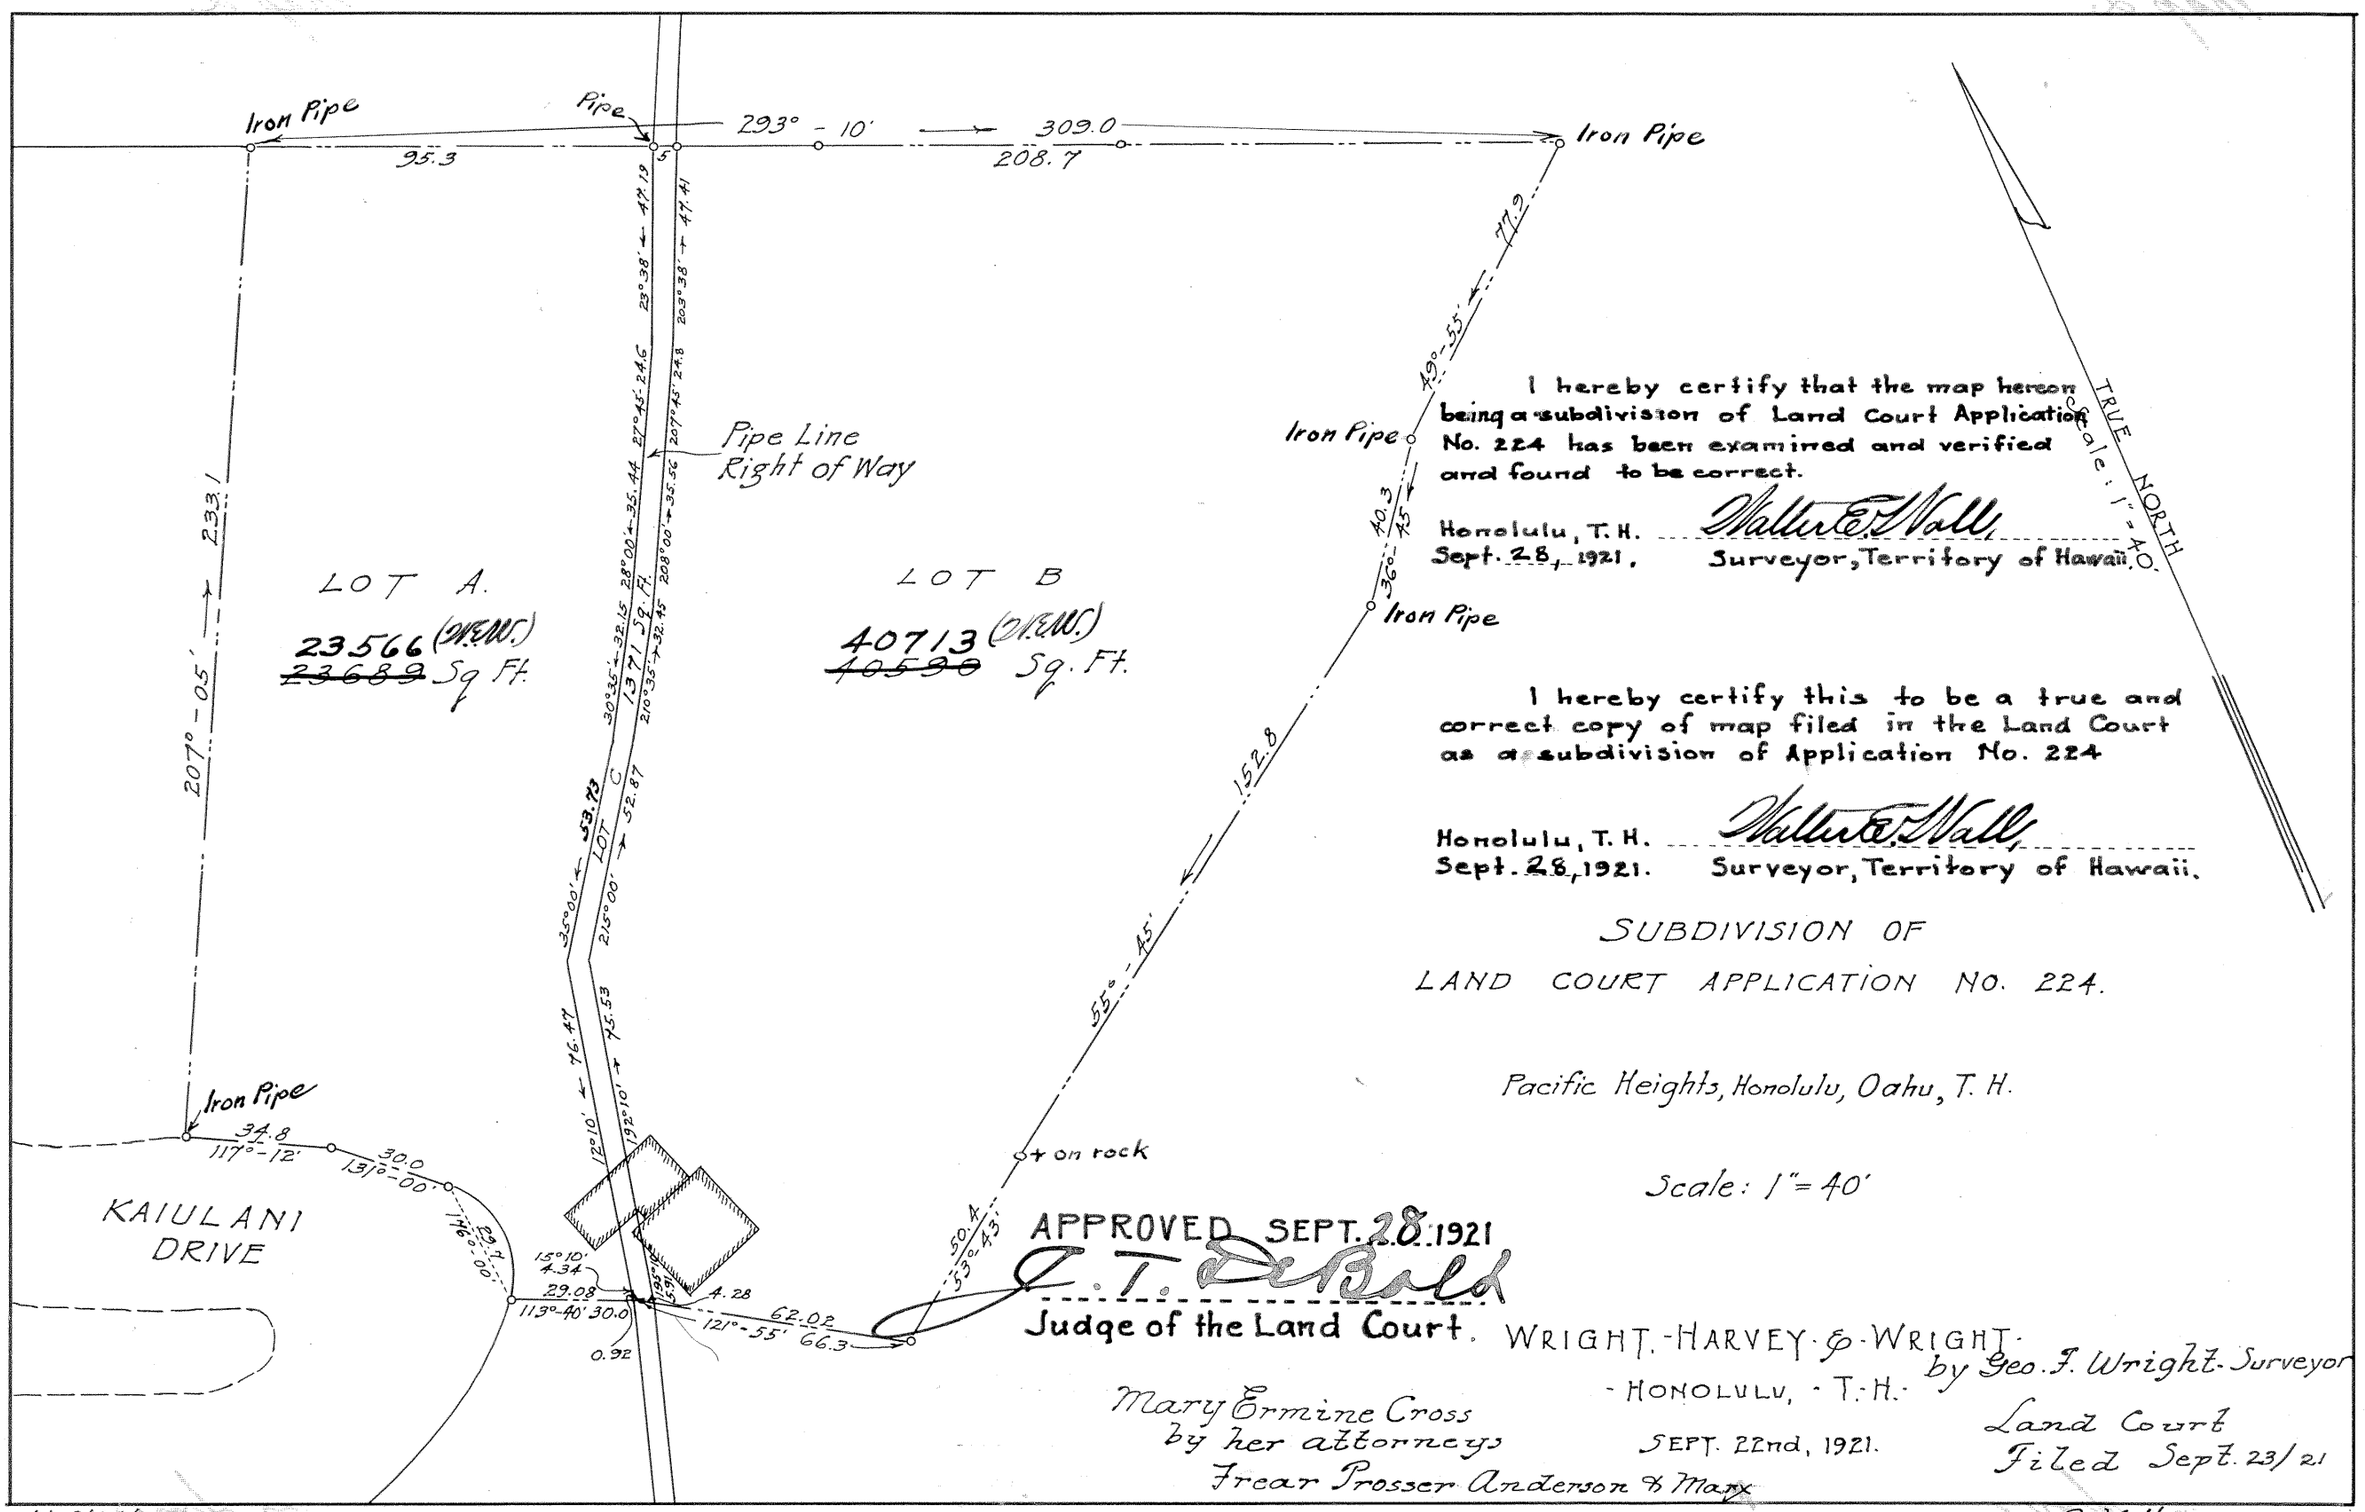

I hereby certify that the map hereon being a subdivision of Land Court Application No. 224 has been examined and verified and found to be correct.

Honolulu, T. H. Sept. 28, 1921. Walter E. Wall, Surveyor, Territory of Hawaii.

I hereby certify this to be a true and correct copy of map filed in the Land Court as a subdivision of Application No. 224

Honolulu, T. H. Sept. 28, 1921. Walter E. Wall, Surveyor, Territory of Hawaii.

SUBDIVISION OF
LAND COURT APPLICATION NO. 224.

Pacific Heights, Honolulu, Oahu, T. H.

Scale: 1" = 40'

APPROVED SEPT. 28. 1921
C. T. De Bold
Judge of the Land Court.

WRIGHT-HARVEY & WRIGHT
HONOLULU, T. H.
SEPT. 22nd, 1921.
by Geo. F. Wright Surveyor

Mary Ermine Cross
by her attorneys
Frear Prosser Anderson & Marx

Land Court
Filed Sept. 23/21

J.I. 9/27/21

A. V. Hogan
Registrar

224