MAP 3

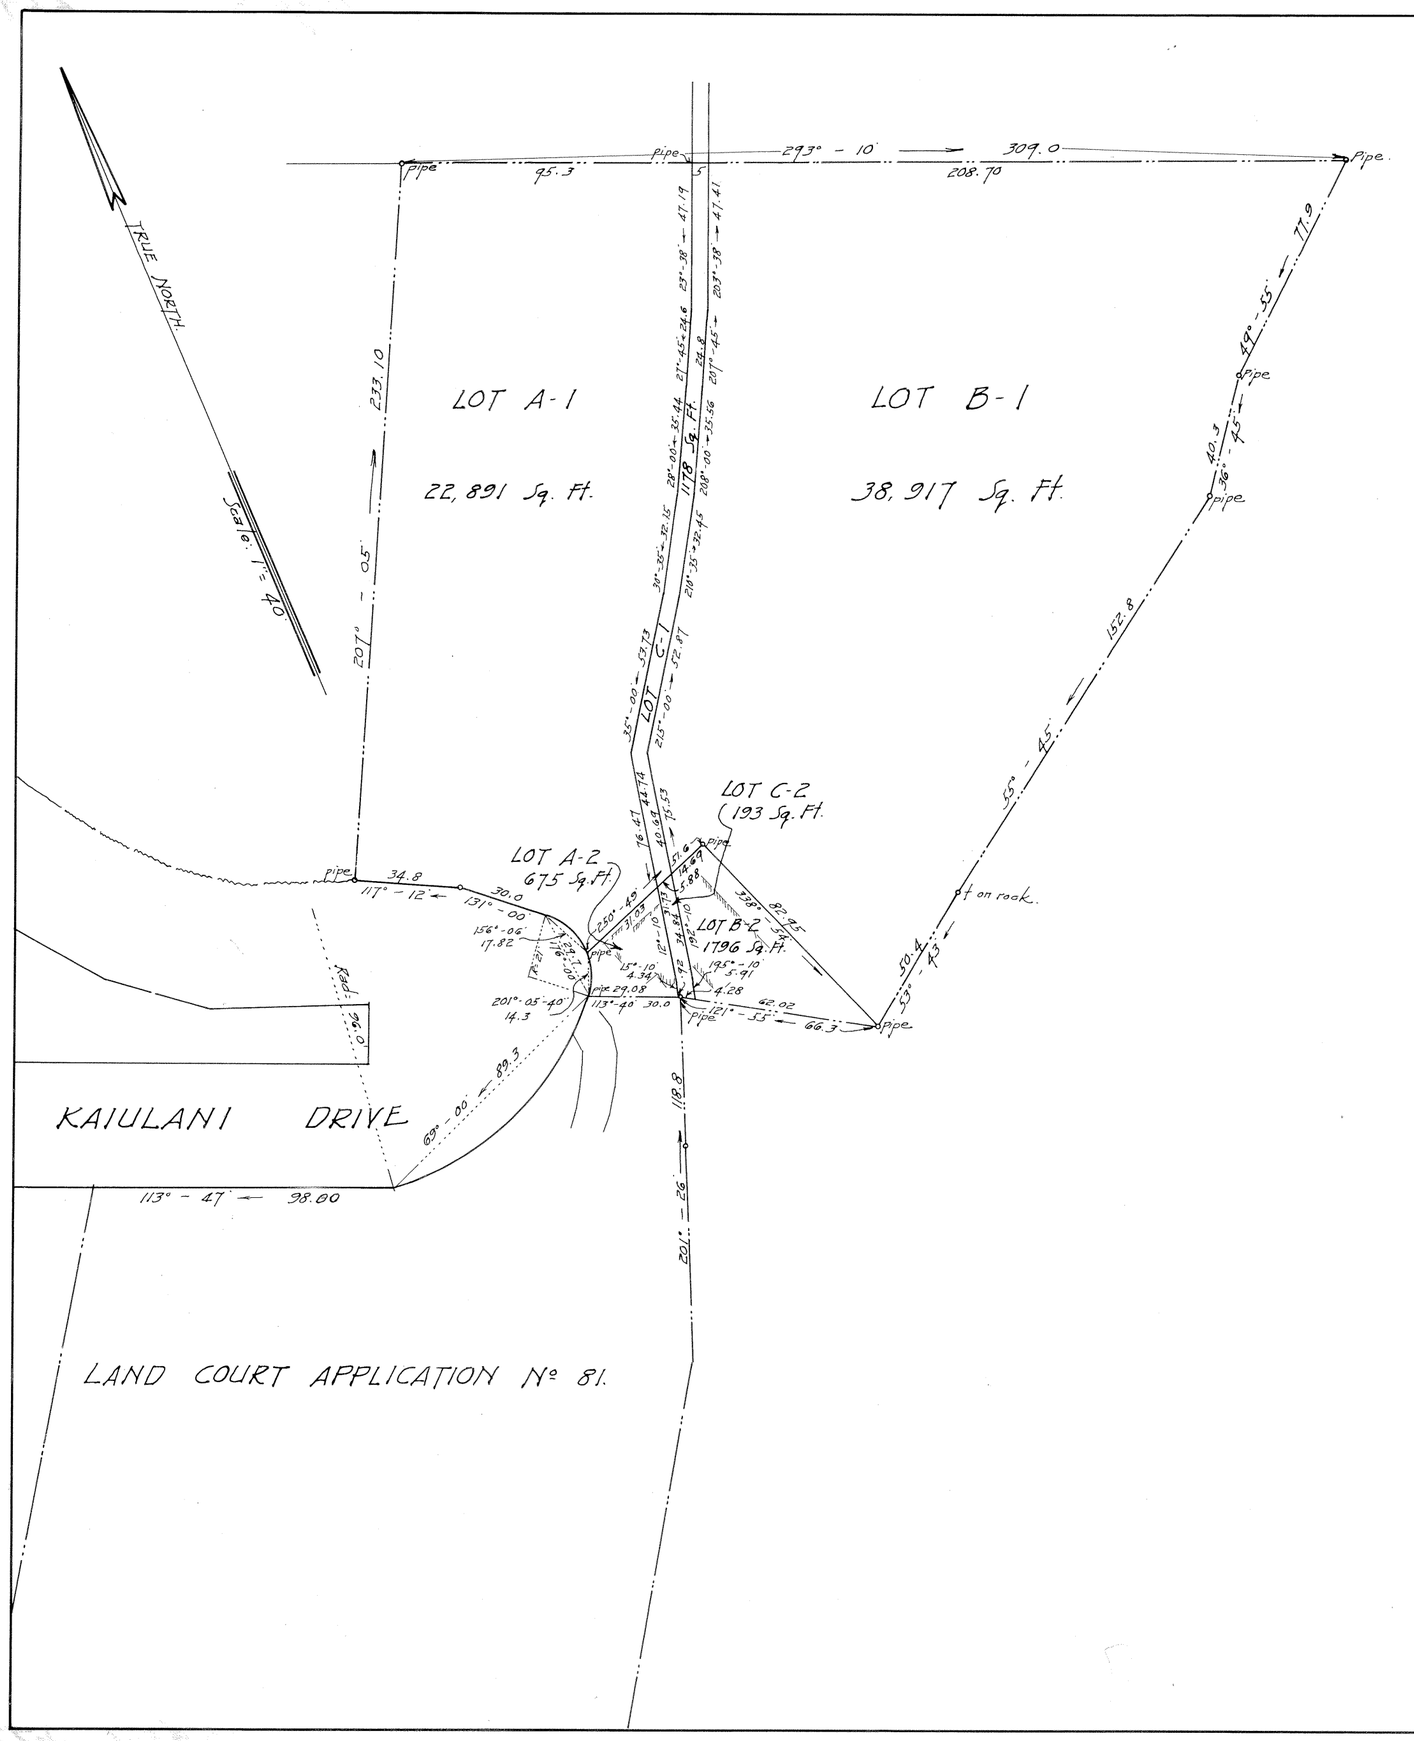

LAND COURT
TERRITORY OF HAWAII.

SUBDIVISION OF LOTS A, B & C, OF THE SUBDIVISION OF LAND COURT APPLICATION Nº 224 INTO LOTS A-1, A-2, B-1, B-2, C-1 & C-2.

Pacific Heights, Honolulu, Oahu, T. H.

Scale: 1 inch = 40 feet.

HONOLULU, T.H.
Sept. 4, 1924.

WRIGHT, HARVEY & WRIGHT,
By: Geo. F. Wright.
Surveyor & maker of plan,
855 Kaahumanu Street.

Mary Ermine Cross
Applicant

by Frear Prosser Anderson & Marx
her attorneys.

Filed Dec. 26, 1924
J. H. Fisher
Registrar

I hereby certify that the map hereon being a subdivision of Lots A, B & C, of the subdivision of Land Court Application No. 224 has been examined and verified and found to be correct

Honolulu, T.H.
Dec. 31, 1924

Walter E. Wall,
Surveyor, Territory of Hawaii.

APPROVED: Dec. 31, 1924

Ray J. O'Brien
Judge of the Land Court.