MAP 6

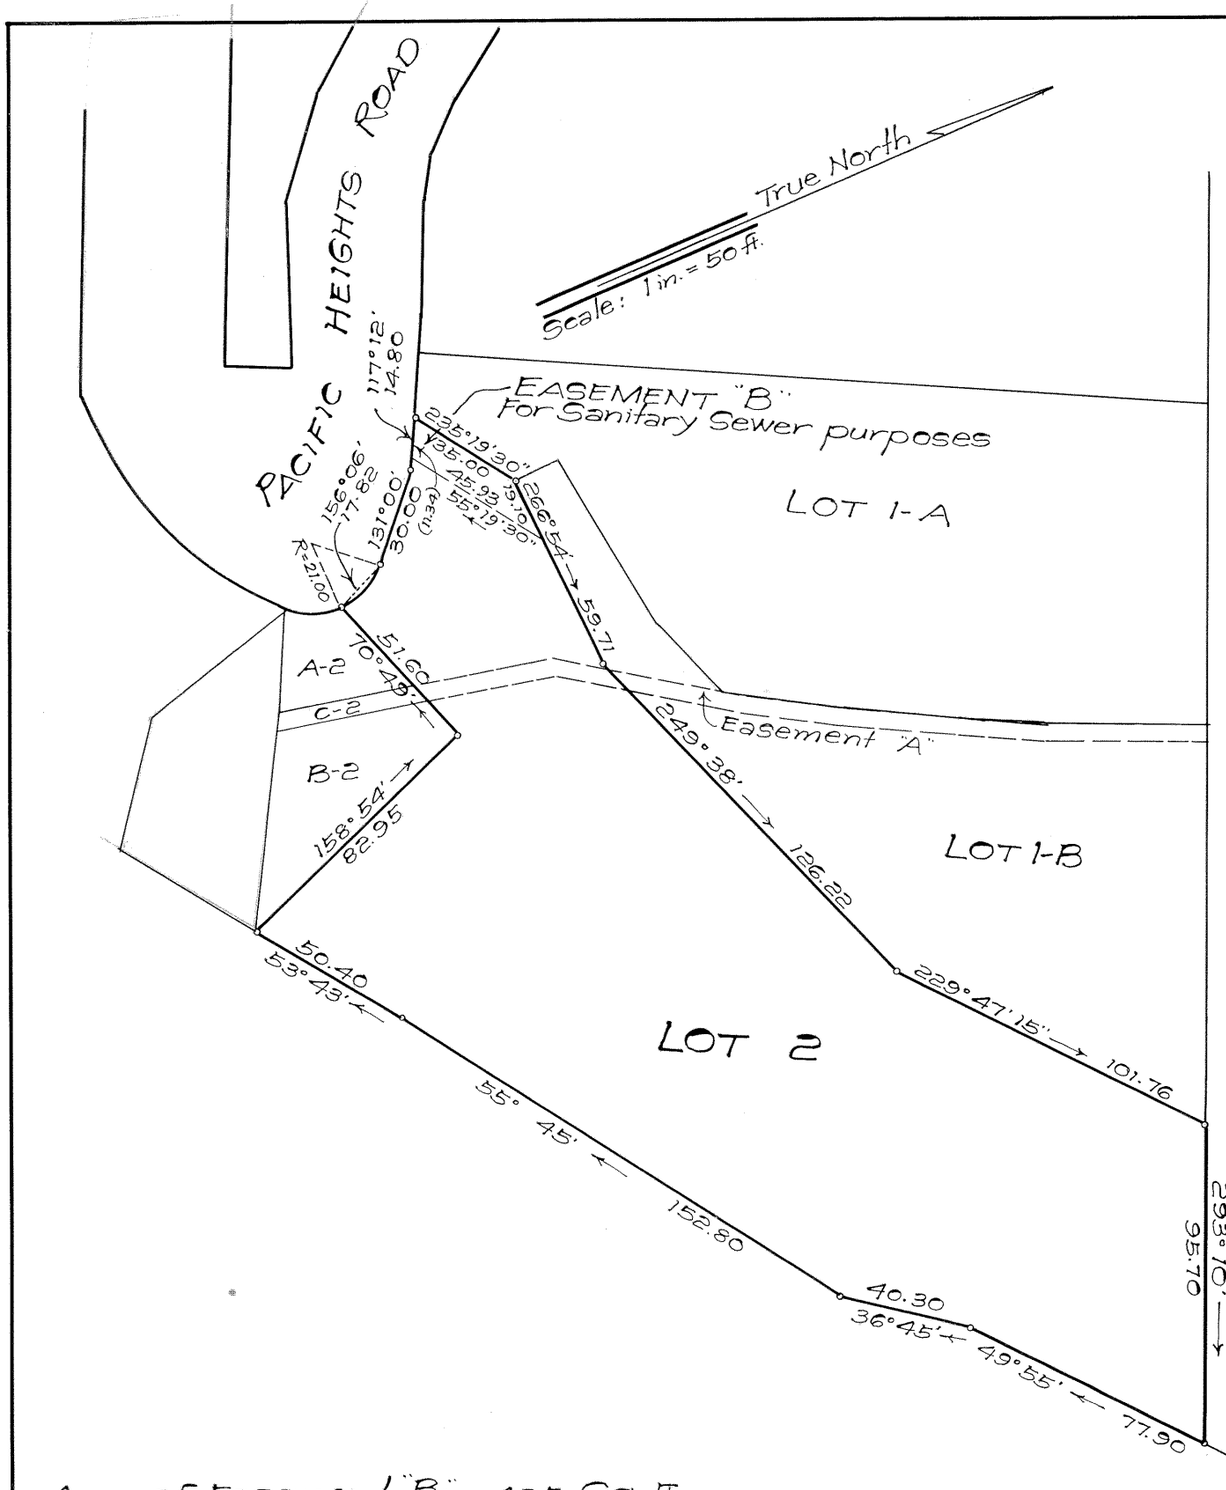

Area of Easement "B" = 405 Sq. ft.

LAND COURT

STATE OF HAWAII

LAND COURT APPLICATION 224

DESIGNATION OF EASEMENT "B"
OVER AND ACROSS LOT 2
AS SHOWN ON MAP 4

PACIFIC HEIGHTS, HONOLULU, OAHU, HAWAII

R. M. TOWILL CORPORATION

233 Merchant St.
Honolulu, Hawaii
October 30, 1959

R. M. TOWILL — REGISTERED LAND SURVEYOR No. 151 — HAWAII, U.S.A.

By _____
Registered Professional Surveyor
Certificate Number 151

OWNER: Alice Hastings Cooke

Owner's Certificate of Title: 54,891

AUTHORIZED AND APPROVED BY ORDER OF THE JUDGE
OF THE LAND COURT DATED: JANUARY 15, 1960
BY ORDER OF THE COURT

Abraham N. Akana
Asst. REGISTRAR OF THE LAND COURT

Filed Jan. 13, 1960
Abraham N. Akana
Assistant Registrar

10" X 15" ± 1.0 Sq. ft.

Tax Map Key = 2-2-29-32

5873-0-S

Parcel 80
Pacific Heights Sewers
Improvement District No. 126

3

(19)