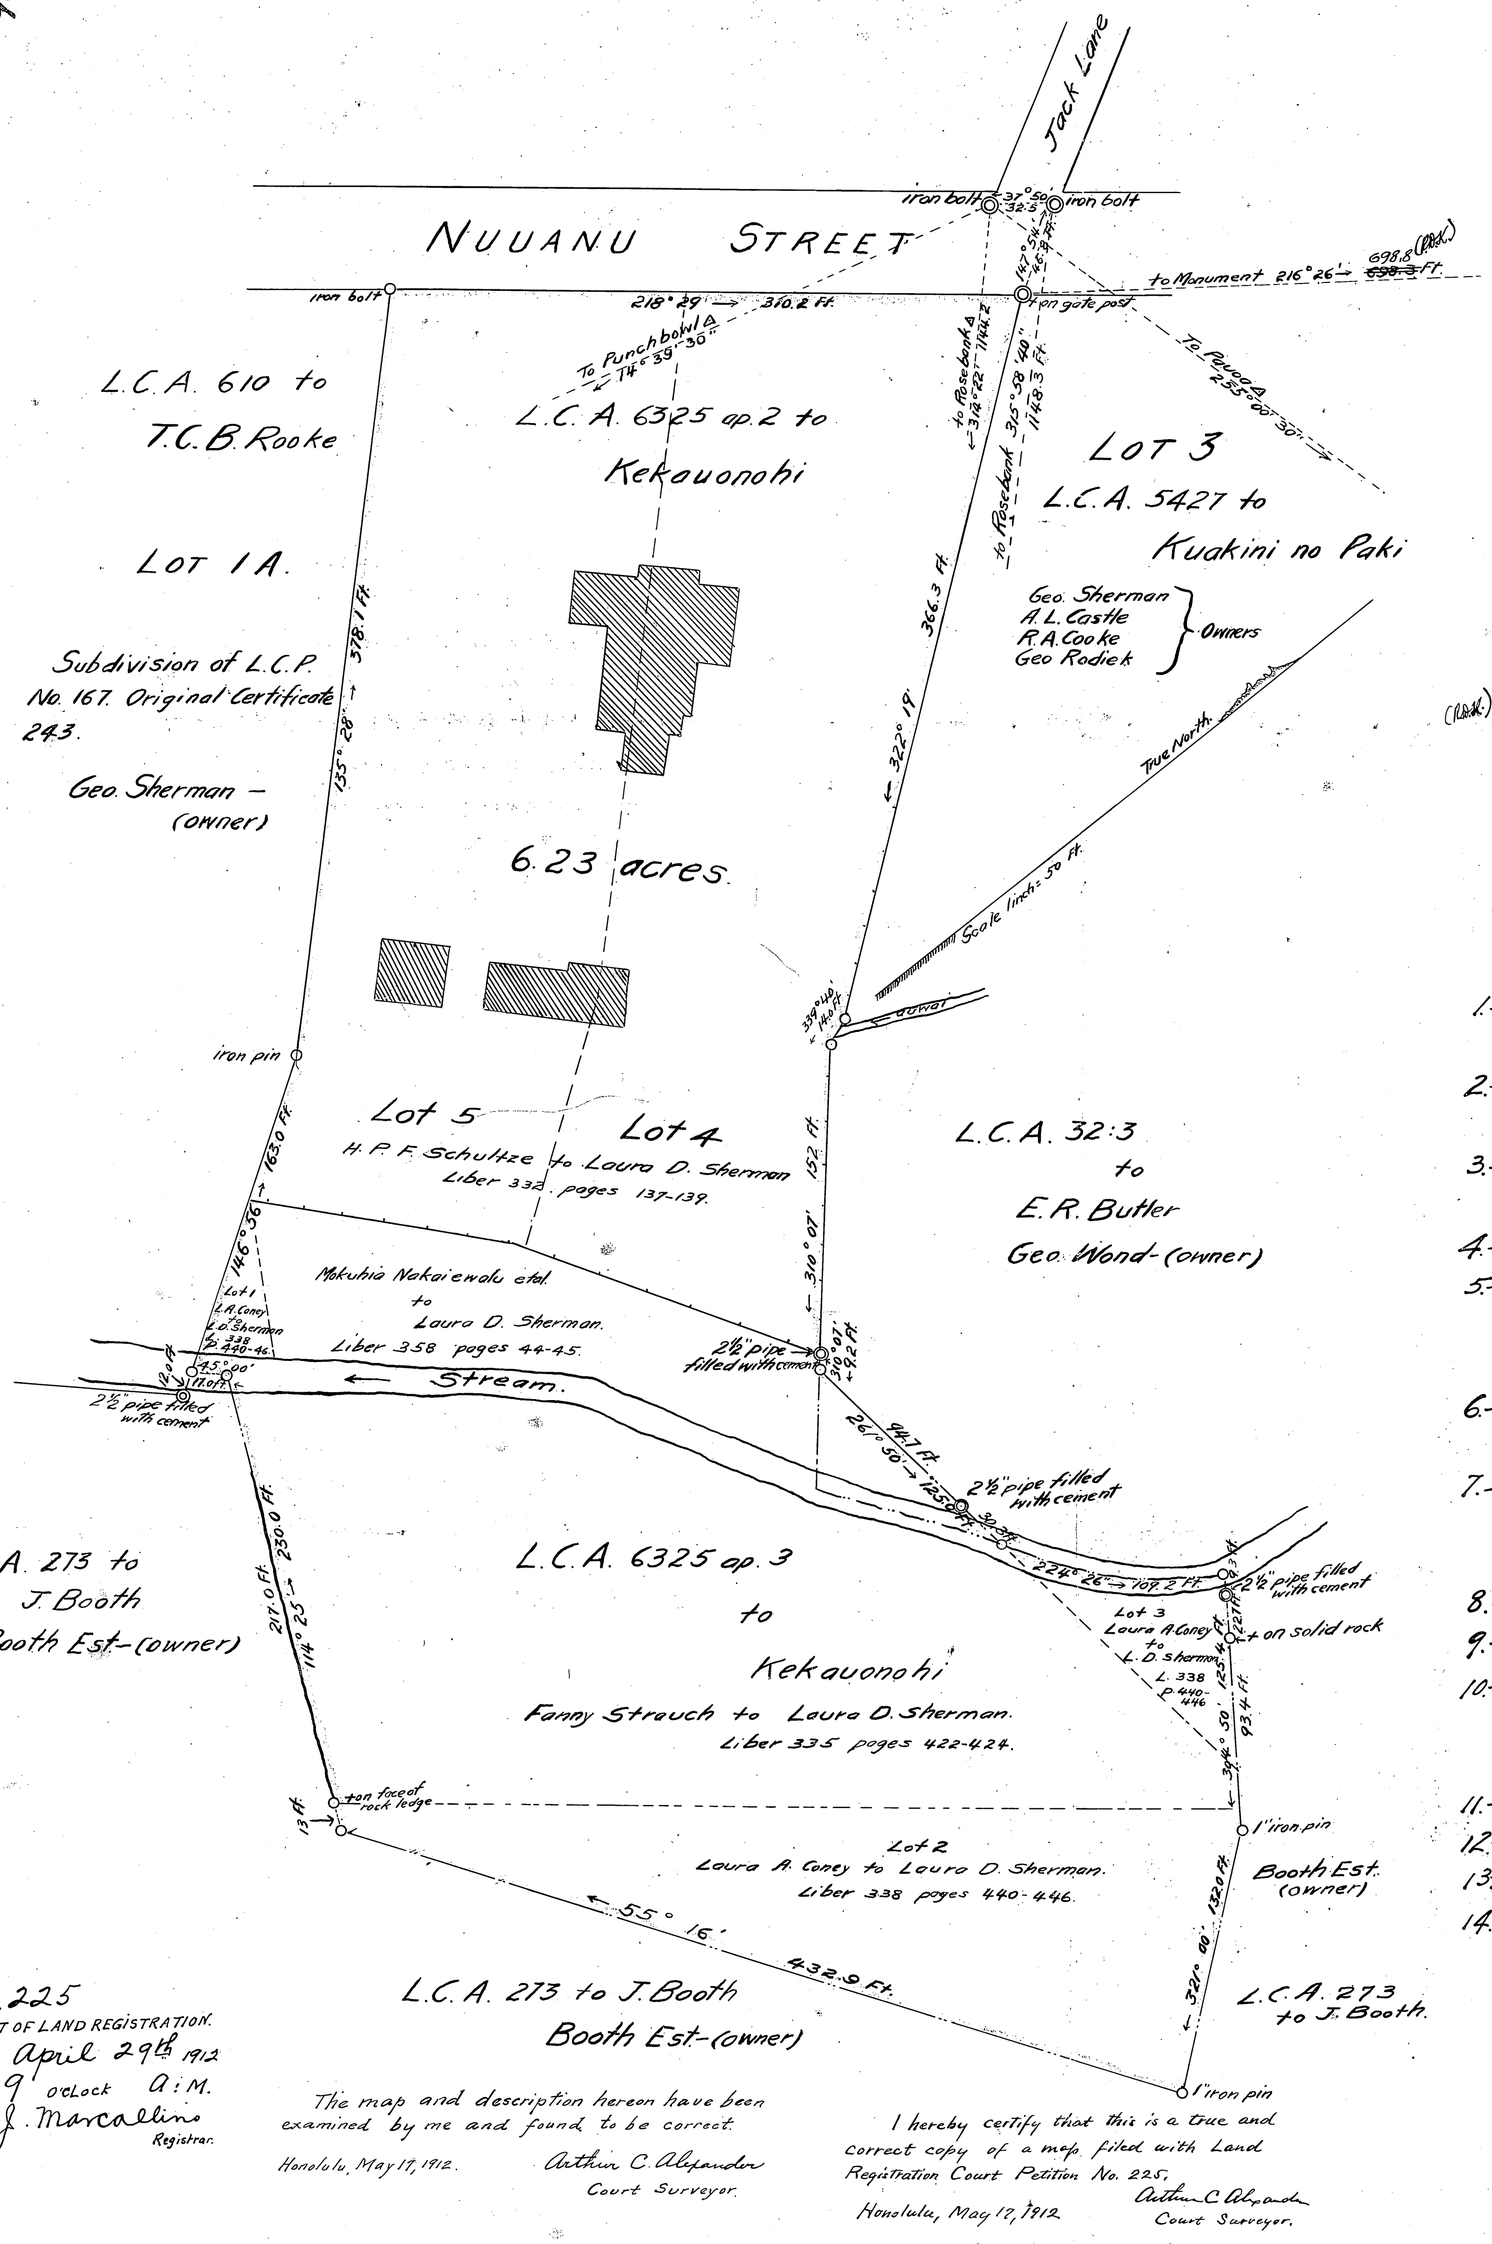

TERRITORY OF HAWAII
COURT OF LAND REGISTRATION

Map and description with Petition No. 225
Laura D. Sherman — Petitioner.

Being L.C.A. 6325 ap. 3 to Kekauonohi, and portions of L.C.A's. 6325 ap. 2 to Kekauonohi, and 32 ap. 3 to E.R. Butler. On the Southeast side of Nuuanu Avenue.
Niolopa, Nuuanu Valley, Kona, Oahu, T.H.

Beginning at a + on gate post at the North corner of this lot, on the Southeast side of Nuuanu Avenue, the true azimuth and distance to a Government Survey Street Monument in the center of Nuuanu Avenue being, 216° 26' 698.8 ~~678.3~~ (Pltff.) feet, and the true azimuth and distance to an iron bolt marking the initial point of L.C.P. 160. being 147° 54' 46.8 feet, and from said iron bolt the true azimuth and distance to Government Survey Triangulation Station Rosebank is 315° 58' 40" 1148.3 feet and to an iron pin at the West corner at Nuuanu Avenue and Jack Lane is 37° 50' 32.5 feet and running by true azimuths:–

1.– 322° 19'	366.3 feet	along fence along L.C.A. 5427 to Kuakini no Paki.
2.– 339° 40'	14.0 "	along fence along L.C.A. 32:3 to E.R. Butler.
3.– 310° 07'	152.0 "	along fence along same to a 2½" pipe filled with cement.
4.– 310° 07'	9.2 "	along same.
5.– 261° 50'	125.0 "	and passing over a 2½" inch pipe filled with cement at 94.7 feet to center of stream.
6.– 224° 26'	109.2 "	up the center of stream (being the direct azimuth and distance).
7.– 304° 50'	125.4 "	along L.C.A. 273 to J. Booth, and passing over a 2½" pipe filled with cement at 93 feet, to a 1 in. iron pin.
8.– 321° 00'	132.0 "	along same to 1 inch iron pin.
9.– 55° 16'	432.9 "	" same.
10.– 114° 25'	230.0 "	" same and along stonewall and passing over a + on face of ledge of rock at 13 ft. to center of stream.
11.– 45° 00'	17.0 "	down center of stream.
12.– 146° 56'	163.0 "	along L.C.P. No. 167.
13.– 135° 28'	378.1 "	" same.
14.– 218° 29'	310.2 "	" the Southeast side of Nuuanu Street to the point of beginning and containing an area of 6.23 Acres.

(Signd) Geo. F. Wright.
Surveyor.

Honolulu, T.H.
Feb. 16, 1912.

L.C. 225
COURT OF LAND REGISTRATION.
Filed, April 29th 1912
At 9 o'Clock A.M.
(Signd) J. Marcallino
Registrar.

The map and description hereon have been examined by me and found to be correct.
Honolulu, May 17, 1912.
Arthur C. Alexander
Court Surveyor.

I hereby certify that this is a true and correct copy of a map filed with Land Registration Court Petition No. 225.
Honolulu, May 17, 1912
Arthur C. Alexander
Court Surveyor.