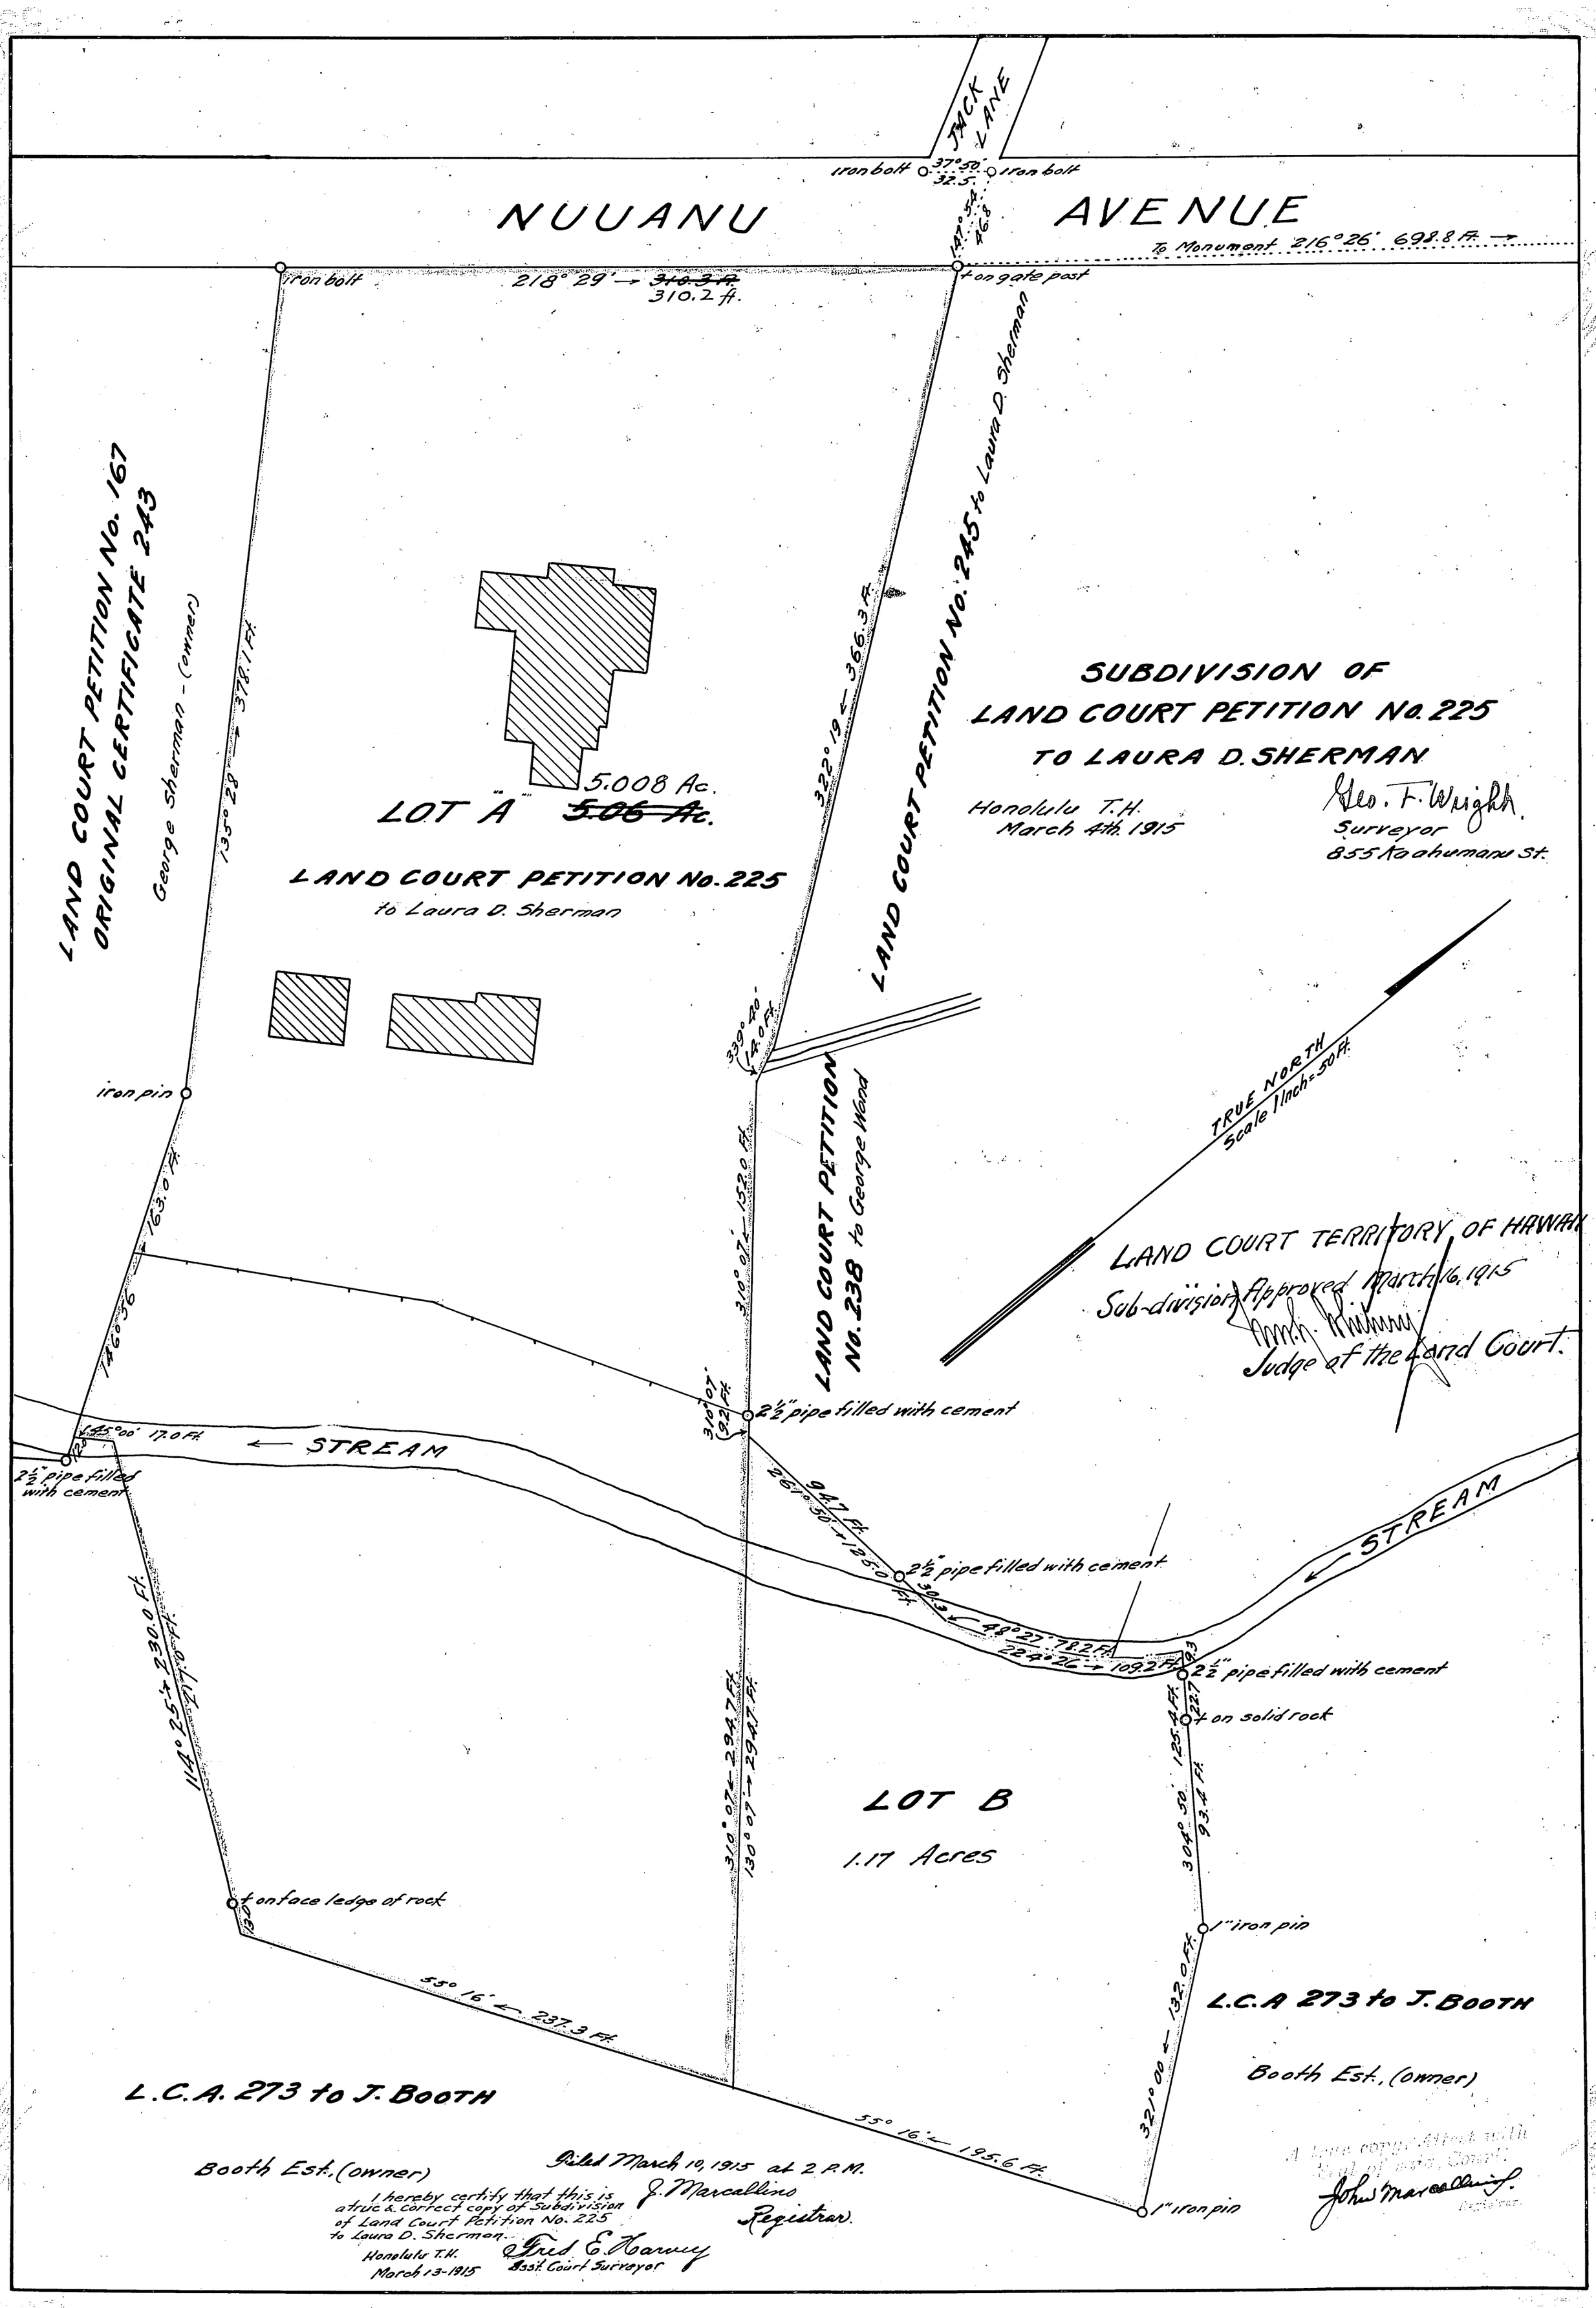
JACK LANE
NUUANU AVENUE
iron bolt
37°50'
32.5
iron bolt
147°54'
46.8
To Monument 216°26' 698.8 Ft.
iron bolt
218°29' ~~310.3 Ft.~~
310.2 ft.
+ on gate post
LAND COURT PETITION No. 167
ORIGINAL CERTIFICATE 243
George Sherman - (owner)
135°28' 378.1 Ft.
LOT "A" ~~5.06 Ac.~~ 5.008 Ac.
LAND COURT PETITION No. 225
to Laura D. Sherman
322°19' 366.3 Ft.
LAND COURT PETITION No. 245 to Laura D. Sherman
SUBDIVISION OF
LAND COURT PETITION No. 225
TO LAURA D. SHERMAN
Honolulu T.H.
March 4th 1915
Geo. F. Wright
Surveyor
855 Kaahumanu St.
339°40' 14.0 Ft.
LAND COURT PETITION No. 238 to George Wand
TRUE NORTH
Scale 1 Inch = 50 Ft.
LAND COURT TERRITORY OF HAWAII
Sub-division Approved March 16, 1915
Judge of the Land Court.
iron pin
163.0 Ft.
146°36'
310°07' 152.0 Ft.
310°07' 9.2 Ft.
2½" pipe filled with cement
145°00' 17.0 Ft.
STREAM
2½" pipe filled with cement
947 Ft.
26°50' 125.0 Ft.
2½" pipe filled with cement
303
48°27' 78.2 Ft.
224°26' 109.2 Ft.
STREAM
2½" pipe filled with cement
+ on solid rock
114°25' 230.0 Ft.
310°07' 294.7 Ft.
310°07' 294.7 Ft.
LOT B
1.17 Acres
304°50' 125.4 Ft.
93.4 Ft.
+ on face ledge of rock
1" iron pin
55°16' 237.3 Ft.
L.C.A 273 to J. BOOTH
Booth Est. (owner)
321°00' 132.0 Ft.
L.C.A. 273 to J. BOOTH
Booth Est. (owner)
55°16' 195.6 Ft.
1" iron pin
Filed March 10, 1915 at 2 P.M.
J. Marcallino
Registrar.
I hereby certify that this is a true & correct copy of Subdivision of Land Court Petition No. 225 to Laura D. Sherman.
Honolulu T.H.
March 13-1915
Fred E. Harvey
Asst. Court Surveyor
A true copy. Attest with Seal of Land Court.
John Marcallino
Registrar.