Map 4

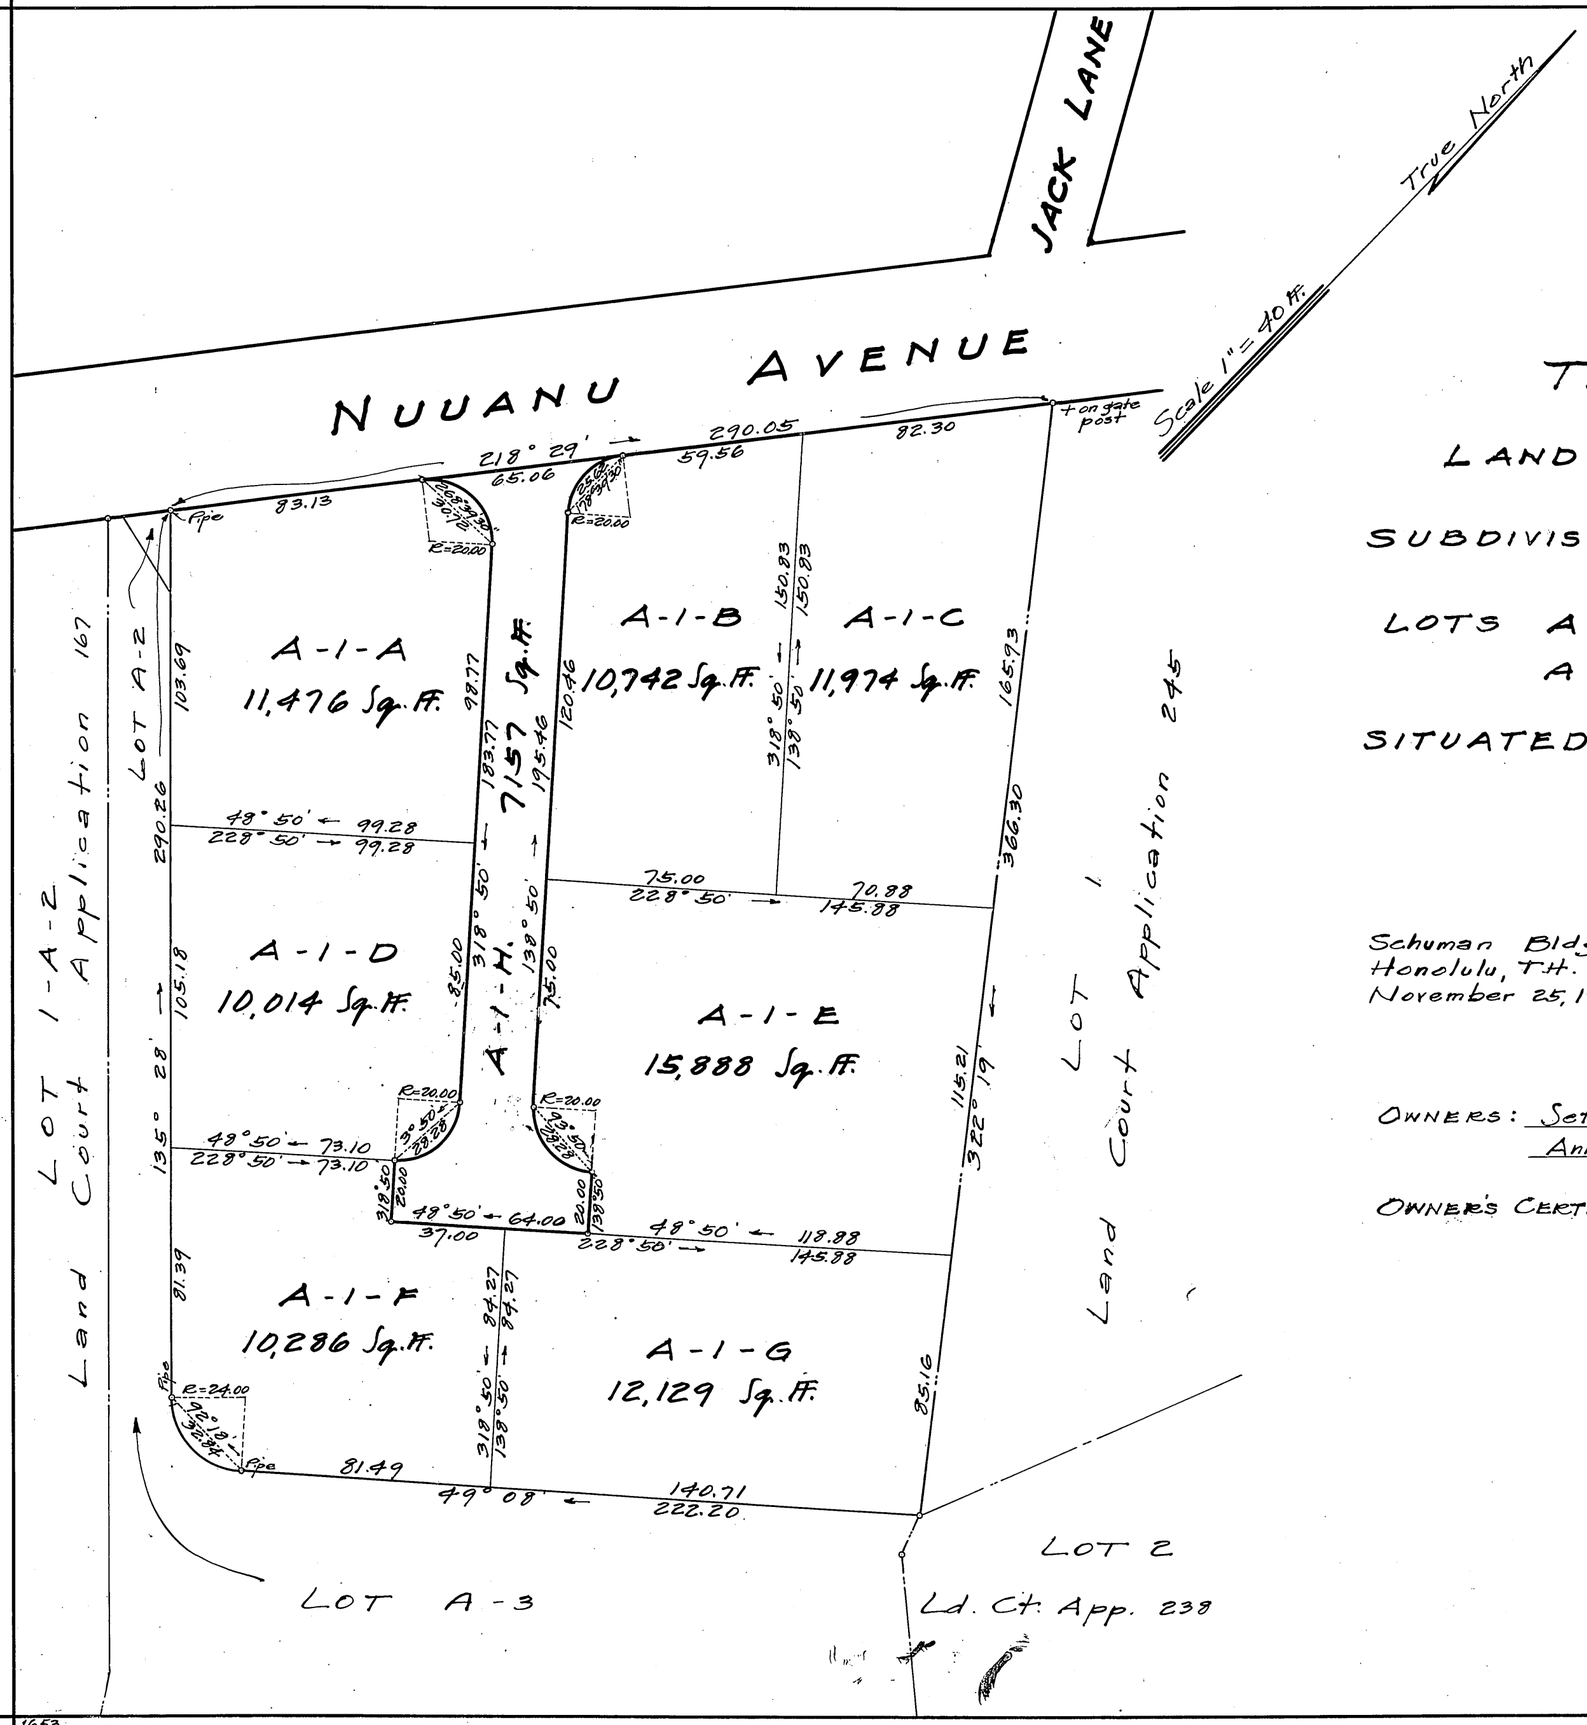

LAND COURT
TERRITORY OF HAWAII.

LAND COURT APPLICATION 225

SUBDIVISION OF LOT A-1 AS SHOWN ON MAP 3
INTO
LOTS A-1-A, A-1-B, A-1-C, A-1-D, A-1-E,
A-1-F, A-1-G AND A-1-H.

SITUATED AT NIOLOPA, NUUANU VALLEY
HONOLULU, OAHU, T.H.

Schuman Bldg.
Honolulu, T.H.
November 25, 1946

R. M. TOWILL
REGISTERED LAND SURVEYOR
No. 151
HAWAII, U.S.A.

Registered Professional Surveyor
Certificate 151

OWNERS: Seth Su Lau
Annie Lee Lau

OWNER'S CERTIFICATE OF TITLE: 35,152

AUTHORIZED AND APPROVED BY ORDER OF THE JUDGE
OF THE LAND COURT DATED DECEMBER 13, 1946
BY ORDER OF THE COURT

REGISTRAR OF THE LAND COURT.

Filed Dec. 9, 1946
Abraham N. Akana
Assistant Registrar

1653 Tax Map Key 2-2-31-2

Size 15" x 21" = 2.2 ¢