MAP 13

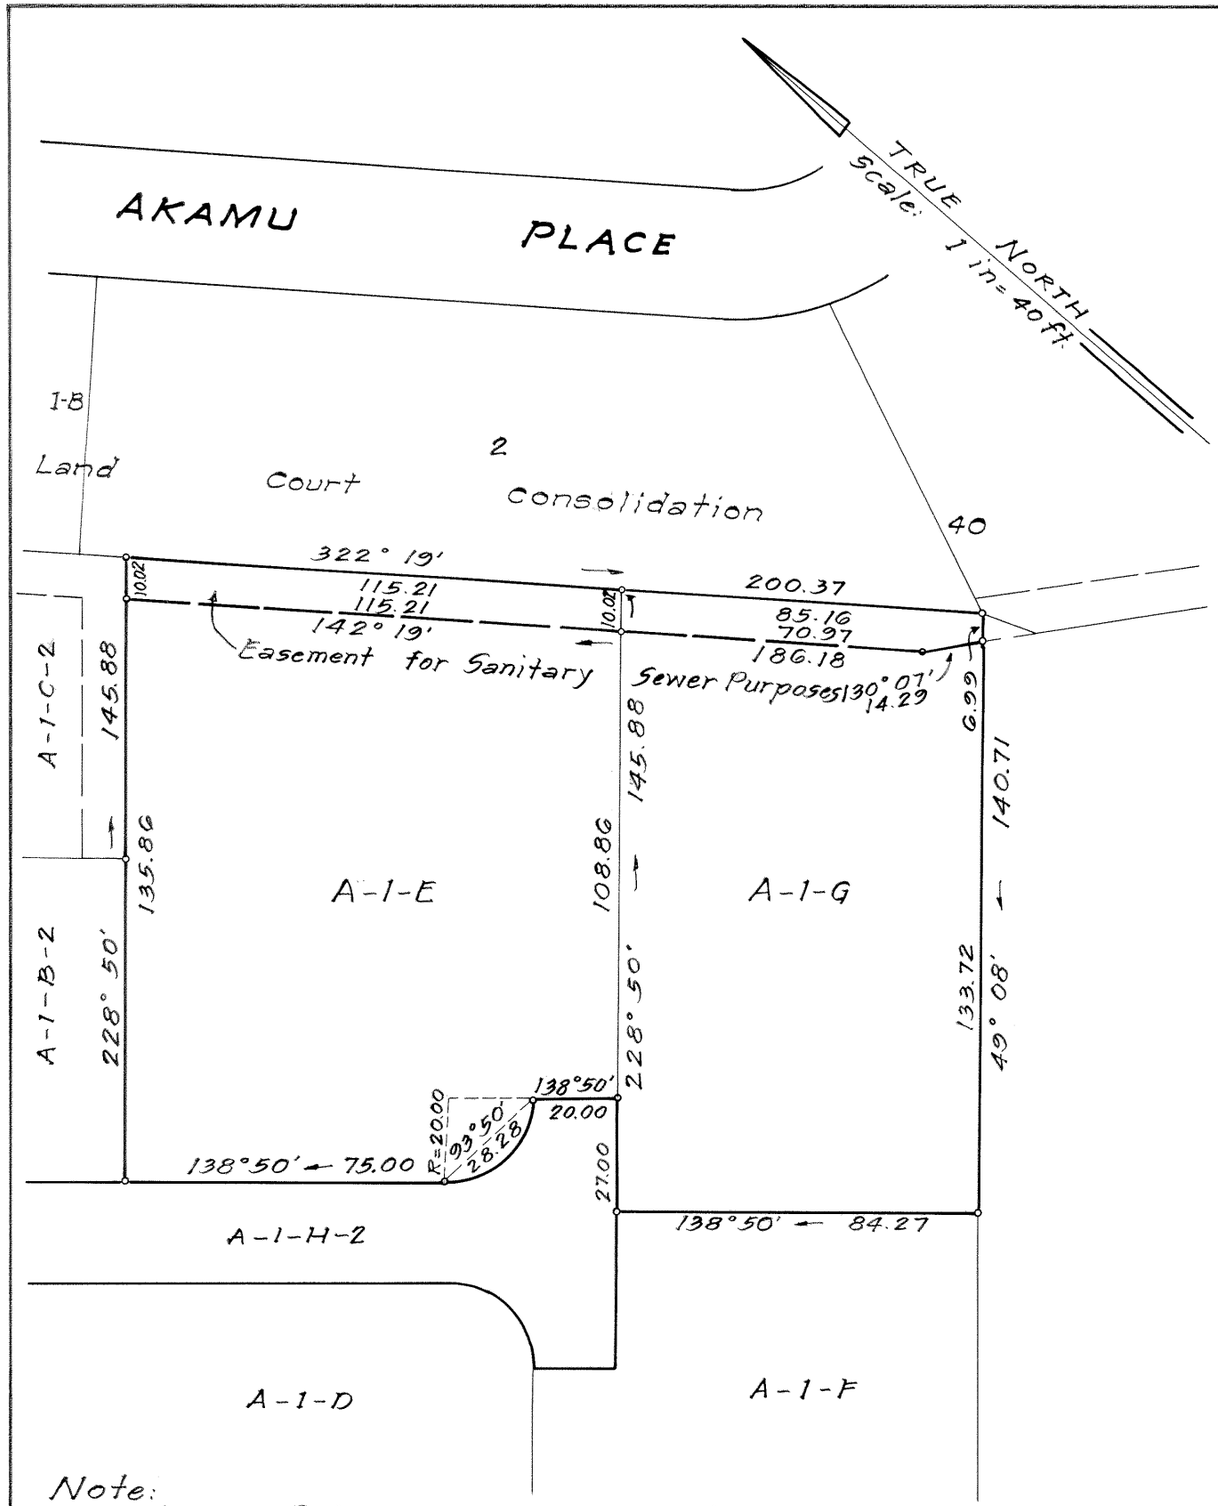

Note:
Area of Easement 1982 Sq. Ft.

LAND COURT

STATE OF HAWAII

LAND COURT APPLICATION 225

DELINEATION OF EASEMENT
FOR SANITARY SEWER PURPOSES
OVER AND ACROSS LOTS A-1-E AND A-1-G
AS SHOWN ON MAP 4

AT NUUANU VALLEY, HONOLULU, OAHU, HAWAII

Honolulu, Hawaii
October 31, 1962

TAKEO MORISATO
REGISTERED PROFESSIONAL SURVEYOR
No. 611
HAWAII, U.S.A.

DEPARTMENT OF PUBLIC WORKS
CITY AND COUNTY OF HONOLULU
DIVISION OF LAND SURVEY AND ACQUISITION

By: Takeo Morisato
Registered Professional Surveyor
Certificate Number 611-5

OWNER: Seth Su Lau

OWNER'S CERTIFICATES OF TITLE: 72,438 and 35,152

AUTHORIZED AND APPROVED BY ORDER OF THE JUDGE
OF THE LAND COURT DATED: JUNE 6, 1969
BY ORDER OF THE COURT

Rudolph K. Esquivel
REGISTRAR OF THE LAND COURT

Filed May 28, 1969 Paul Cozloff Clerk

TAX MAP KEY: 2-2-31-2

Parcels 23 and 24
Nuuanu Valley Sewerage System - Section I - I.D. No. 43

10" X 15" = 1.1 Sq. Ft.