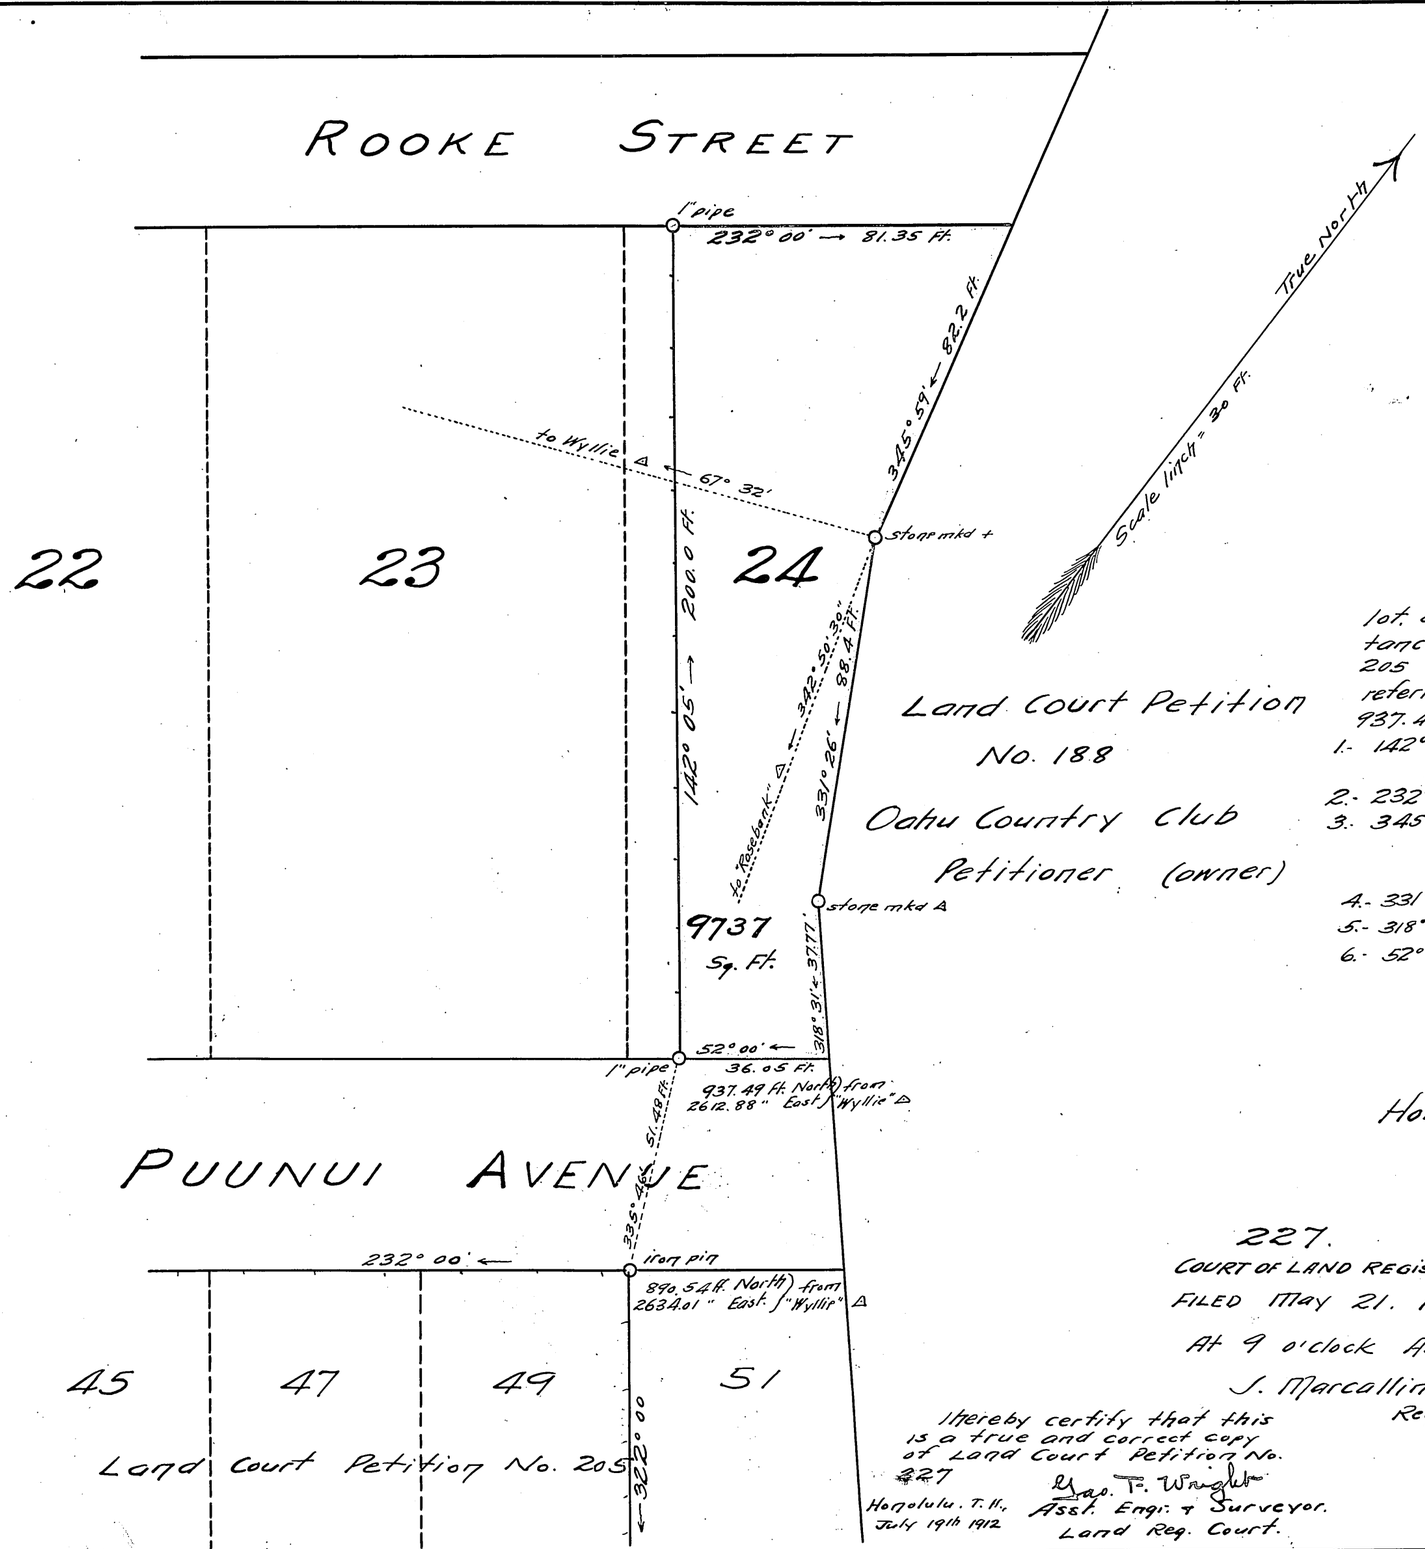

Land Court Petition
No. 188
Oahu Country Club
Petitioner (owner)

COURT OF LAND REGISTRATION
— TERRITORY OF HAWAII —
Map and Description with Petition No. 227
Fanny M. Strauch, Petitioner.

Being portion of Lot 24, Block 4, Puunui Tract.

Being a portion of Grant 3050 to H. A. Widemann.
Puunui, Nuunui Valley, Kona, Oahu, T.H.

Beginning at a 1" galvanized iron pipe at the South corner of this lot on the Northwest side of Puunui Avenue, the true azimuth and distance to an iron pin marking the North corner of Land Court Petition No. 205 being 335° 46' 51.48 feet and the co-ordinates of said point of beginning referred to Government Survey Triangulation Station "Wyllie" being 937.49 feet North and 2612.88 feet East and running by true azimuths:-

1.- 142° 05'	200.0	feet	along fence along remainder of Lot 24 to a galvanized iron pipe.
2.- 232° 00'	81.35	"	along the Southeast side of Rooke Avenue.
3.- 345° 59'	82.2	"	" Land Court Petition No. 188 to a + marked on stone, the true azimuth to "Wyllie" △ being 67° 32' and to "Rosebank" △ being 342° 50' 30"
4.- 331° 26'	88.4	"	along Land Court Petition No. 188 to a rock mkd. △
5.- 318° 31'	37.77	"	" same.
6.- 52° 00'	36.05	"	" the Northwest side of Puunui Avenue to the point of beginning and containing an area of 9737 Square Feet.

Geo. T. Wright
Surveyor

Honolulu May 15th, 1912

227.
COURT OF LAND REGISTRATION
FILED May 21. 1912
At 9 o'clock A. M.
J. Marcallino
Registrar

(Sgnd.) Fanny Markham Strauch
Petitioner.

I hereby certify that this is a true and correct copy of Land Court Petition No. 227
Honolulu, T. H., July 19th 1912
Geo. T. Wright
Asst. Engr. & Surveyor.
Land Reg. Court.