COURT OF LAND REGISTRATION
Petition No. 228

DESCRIPTION AND PLAN OF "IDLEWILDE"
BEING A PORTION OF GRANT 4937 TO H. A. BALDWIN AND LAND OF KALIALINUI, MAUI.

Beginning at a + on a stone at the West corner of this Lot and within the Grant 4937 to H. A. Baldwin, being by true azimuth 242° 31' and 408 $\frac{0}{10}$ feet, from a concrete post marking an angle on the boundary of KALIALINUI and MAKAWAO, from this concrete post, Government Trig. Station "Puu Nianiau" is by true azimuth 321° 45' 30" 14963 $\frac{0}{10}$ feet, "Puu Kakae" is 277° 56' 30", 10128 $\frac{7}{10}$ feet, and running by true azimuths,

1. 241° 45' 779 $\frac{0}{10}$ feet along remainder of Grant 4937 to H. A. Baldwin crossing the Kahakapao Gulch and a small spur to + on a stone in small gully.
2. 331° 51' 861 $\frac{6}{10}$ feet along LAND of MAKAWAO to + on a stone on East side of Kahakapao Gulch and on the boundary of KALIALINUI and MAKAWAO.
3. 277° 55½' 84 $\frac{1}{10}$ feet along MAKAWAO to + on a stone.
4. 331° 18' 803 $\frac{5}{10}$ feet along KALIALINUI, crossing a gully coming in from the East, the KULA PIPE LINE and along the slope to + on a stone.
5. 99° 38' 1221 $\frac{0}{10}$ feet along KALIALINUI, crossing a small gully coming in from the south, the KULA PIPE LINE, Kahakapao Gulch and along slope to a + on a stone.
6. 158° 22' 971 $\frac{5}{10}$ feet down slope along KALIALINUI and remainder of Grant 4937 H. A. Baldwin to the initial point.

AREA 26 $\frac{84}{100}$ Acres More or less

Fred E. Harvey
SURVEYOR

May 21 1910.

I hereby certify that this is a true and correct copy of Land Court Petition No. 228

Honolulu
June 30-1912.

Asst Eng'r + Surveyor
Land Reg. Court.

OLINDA Grant 4937 to H. A. Baldwin

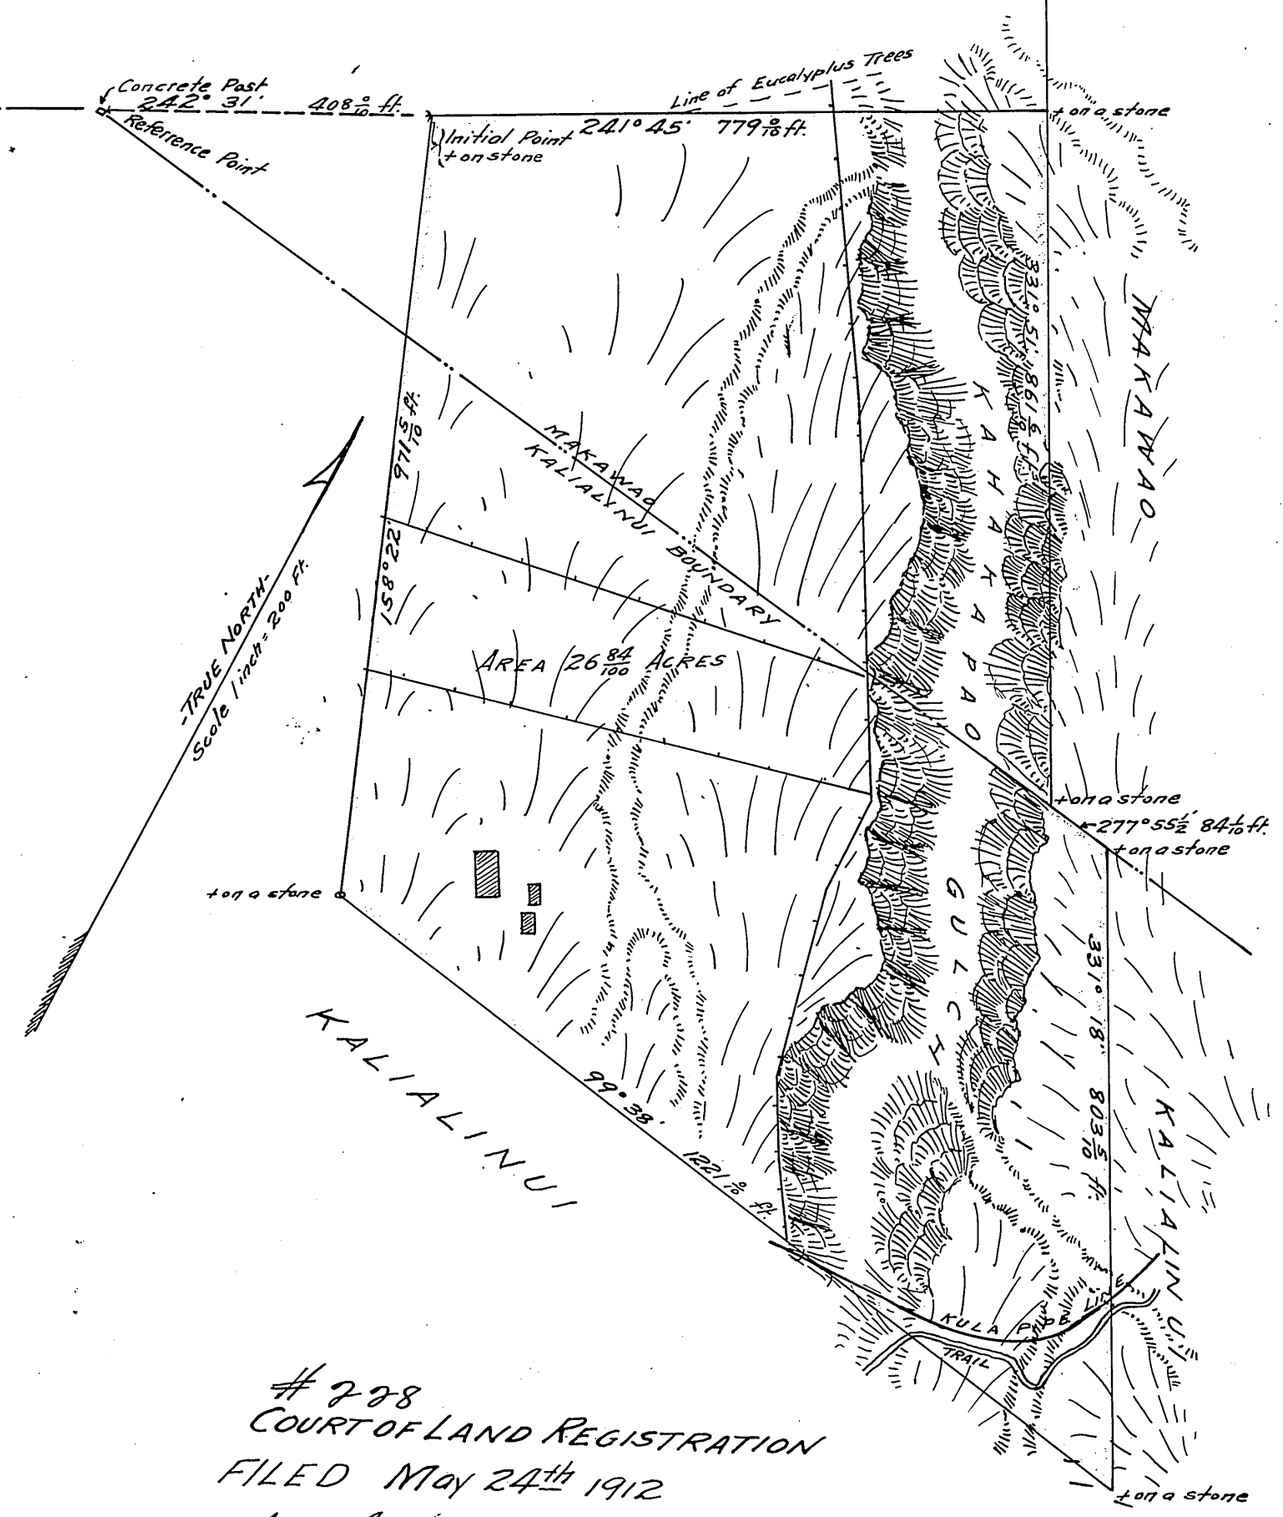

#228
COURT OF LAND REGISTRATION
FILED May 24th 1912
At 4 o'clock P. M.
J. Marcallino
Registrar.