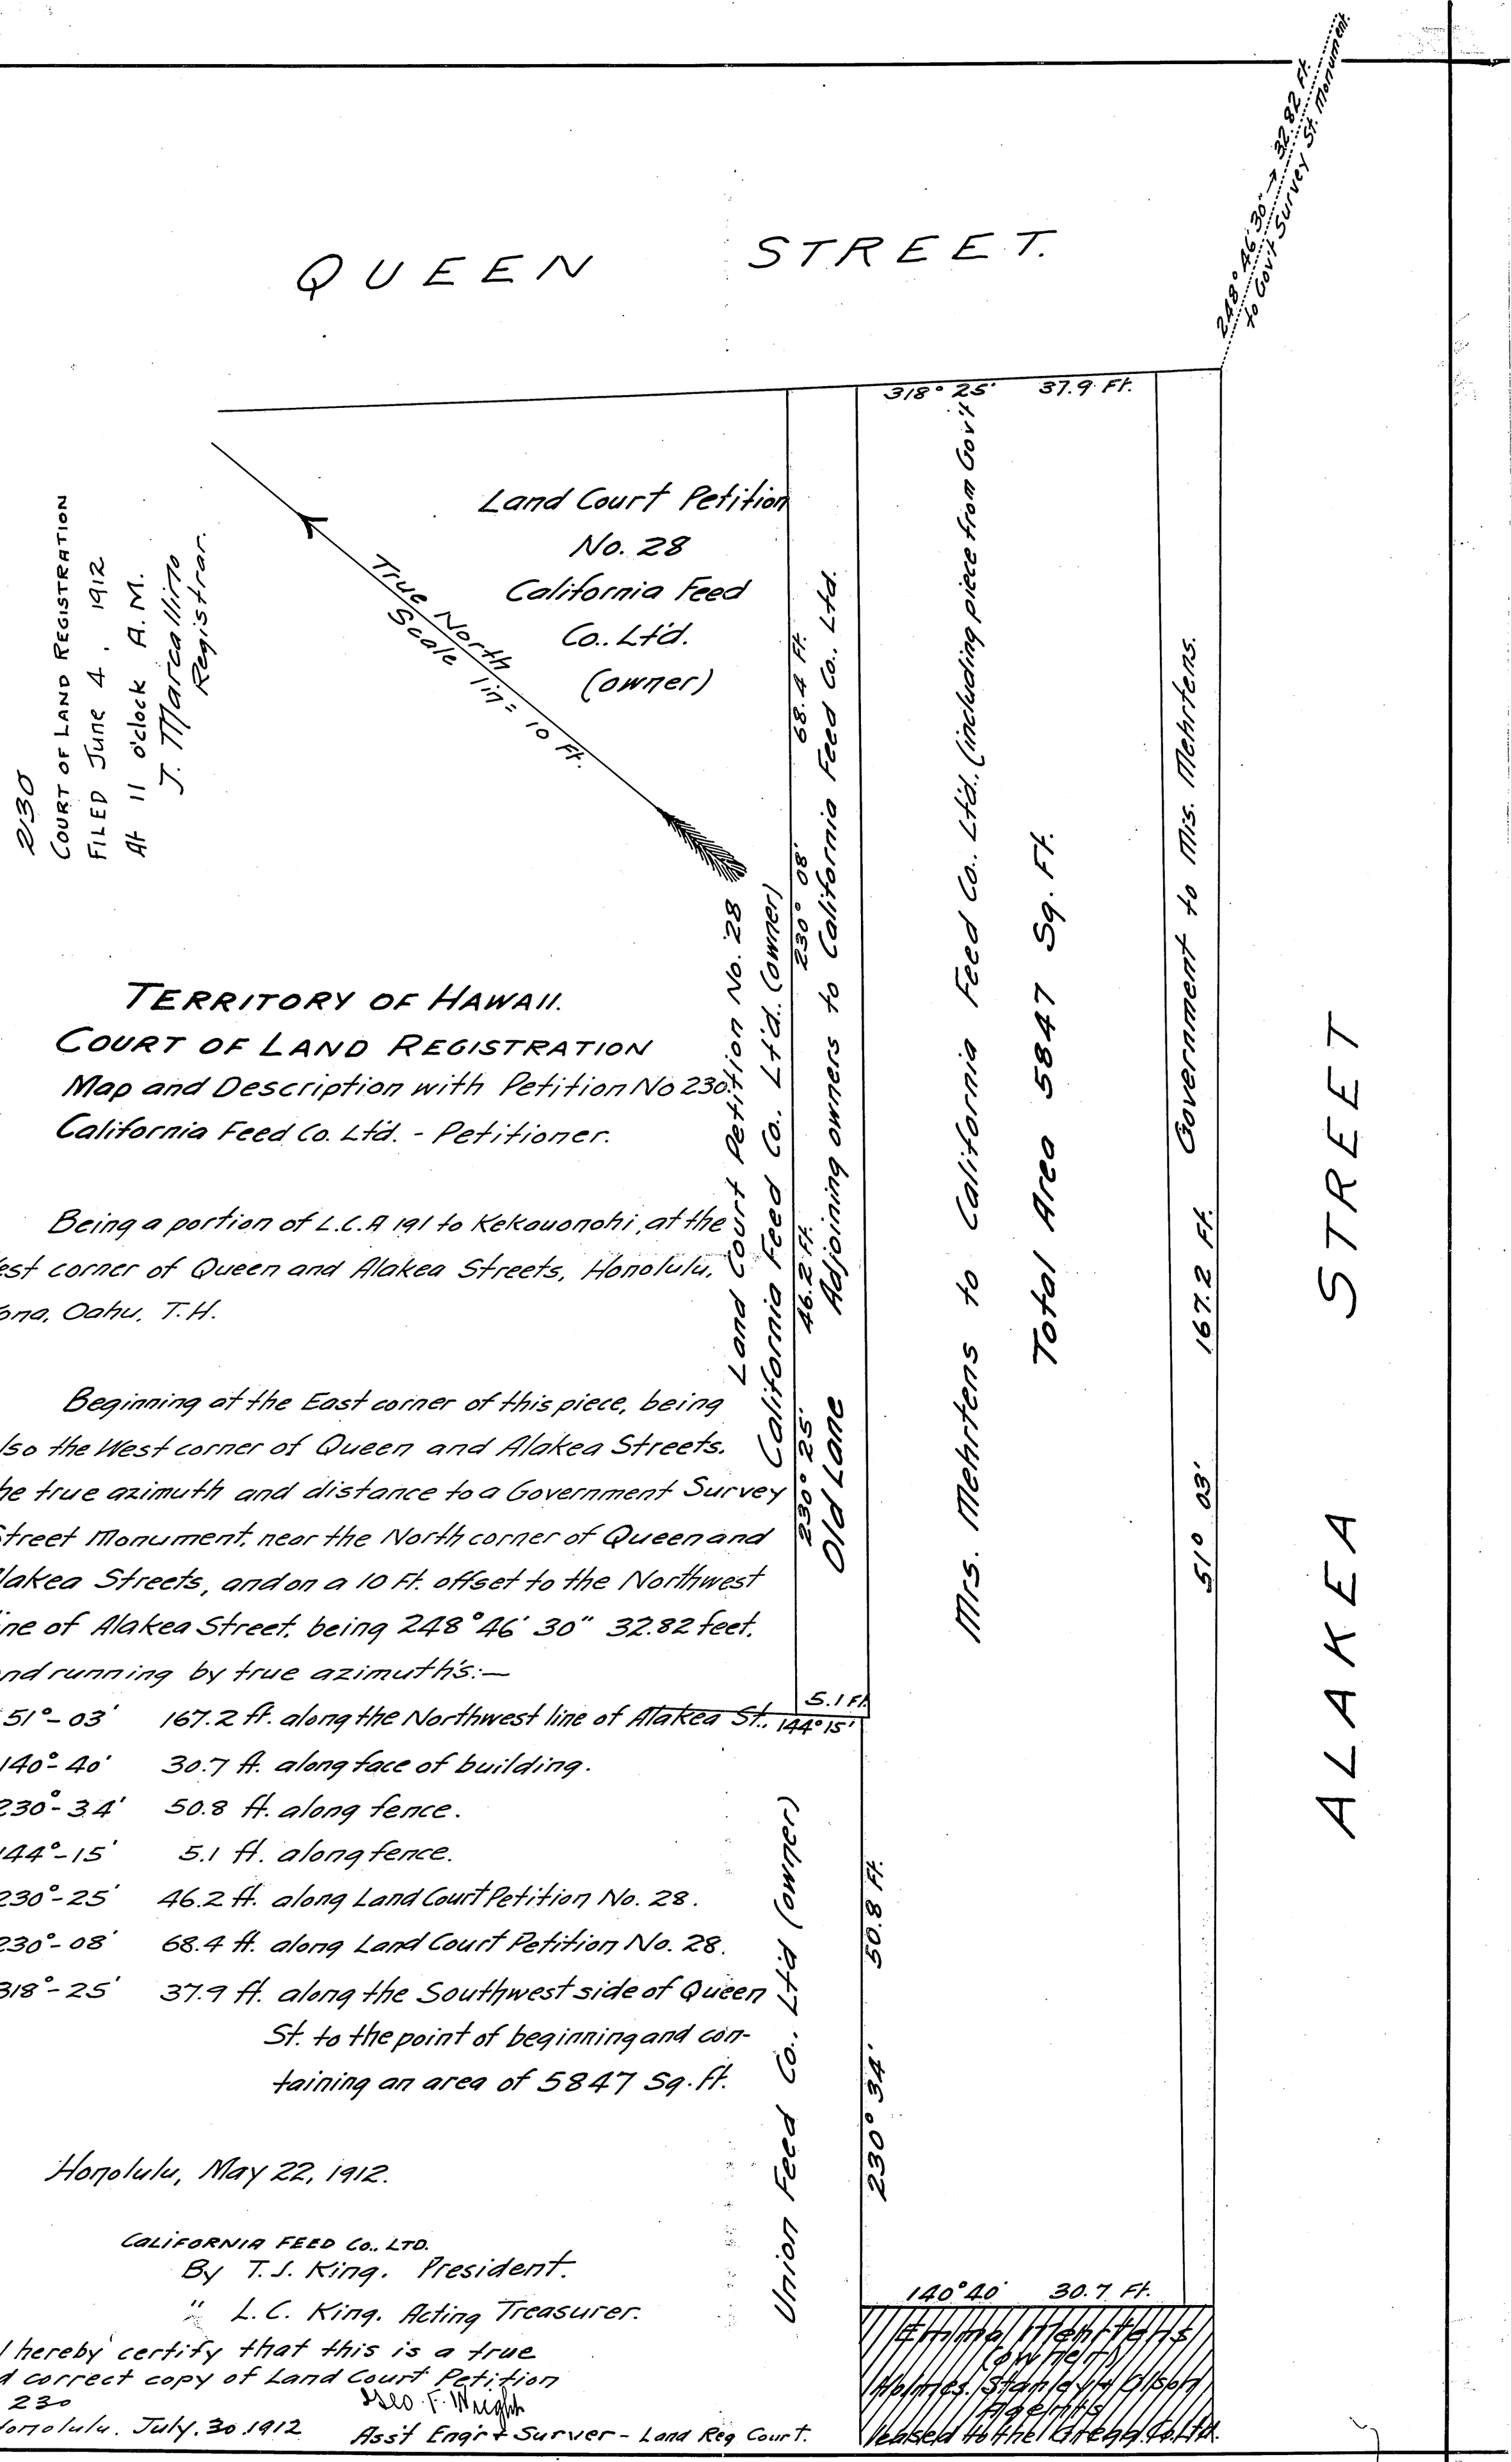

TERRITORY OF HAWAII.
COURT OF LAND REGISTRATION
Map and Description with Petition No 230.
California Feed Co. Ltd. - Petitioner.

Being a portion of L.C.A 191 to Kekauonohi, at the West corner of Queen and Alakea Streets, Honolulu, Kona, Oahu, T.H.

Beginning at the East corner of this piece, being also the West corner of Queen and Alakea Streets. the true azimuth and distance to a Government Survey Street Monument, near the North corner of Queen and Alakea Streets, and on a 10 Ft. offset to the Northwest line of Alakea Street, being 248° 46' 30" 32.82 feet. and running by true azimuth's:—

1.- 51°- 03' 167.2 ft. along the Northwest line of Alakea St.
2.- 140°- 40' 30.7 ft. along face of building.
3- 230°- 34' 50.8 ft. along fence.
4.- 144°- 15' 5.1 ft. along fence.
5.- 230°- 25' 46.2 ft. along Land Court Petition No. 28.
6.- 230°- 08' 68.4 ft. along Land Court Petition No. 28.
7.- 318°- 25' 37.9 ft. along the Southwest side of Queen St. to the point of beginning and containing an area of 5847 Sq. ft.

Honolulu, May 22, 1912.

CALIFORNIA FEED CO., LTD.
By T. S. King. President.
" L. C. King. Acting Treasurer.

I hereby certify that this is a true and correct copy of Land Court Petition No 230
Honolulu. July. 30. 1912

Geo. F. Wright
Ass't Engr + Surver - Land Reg Court.

2.45