MAP 1

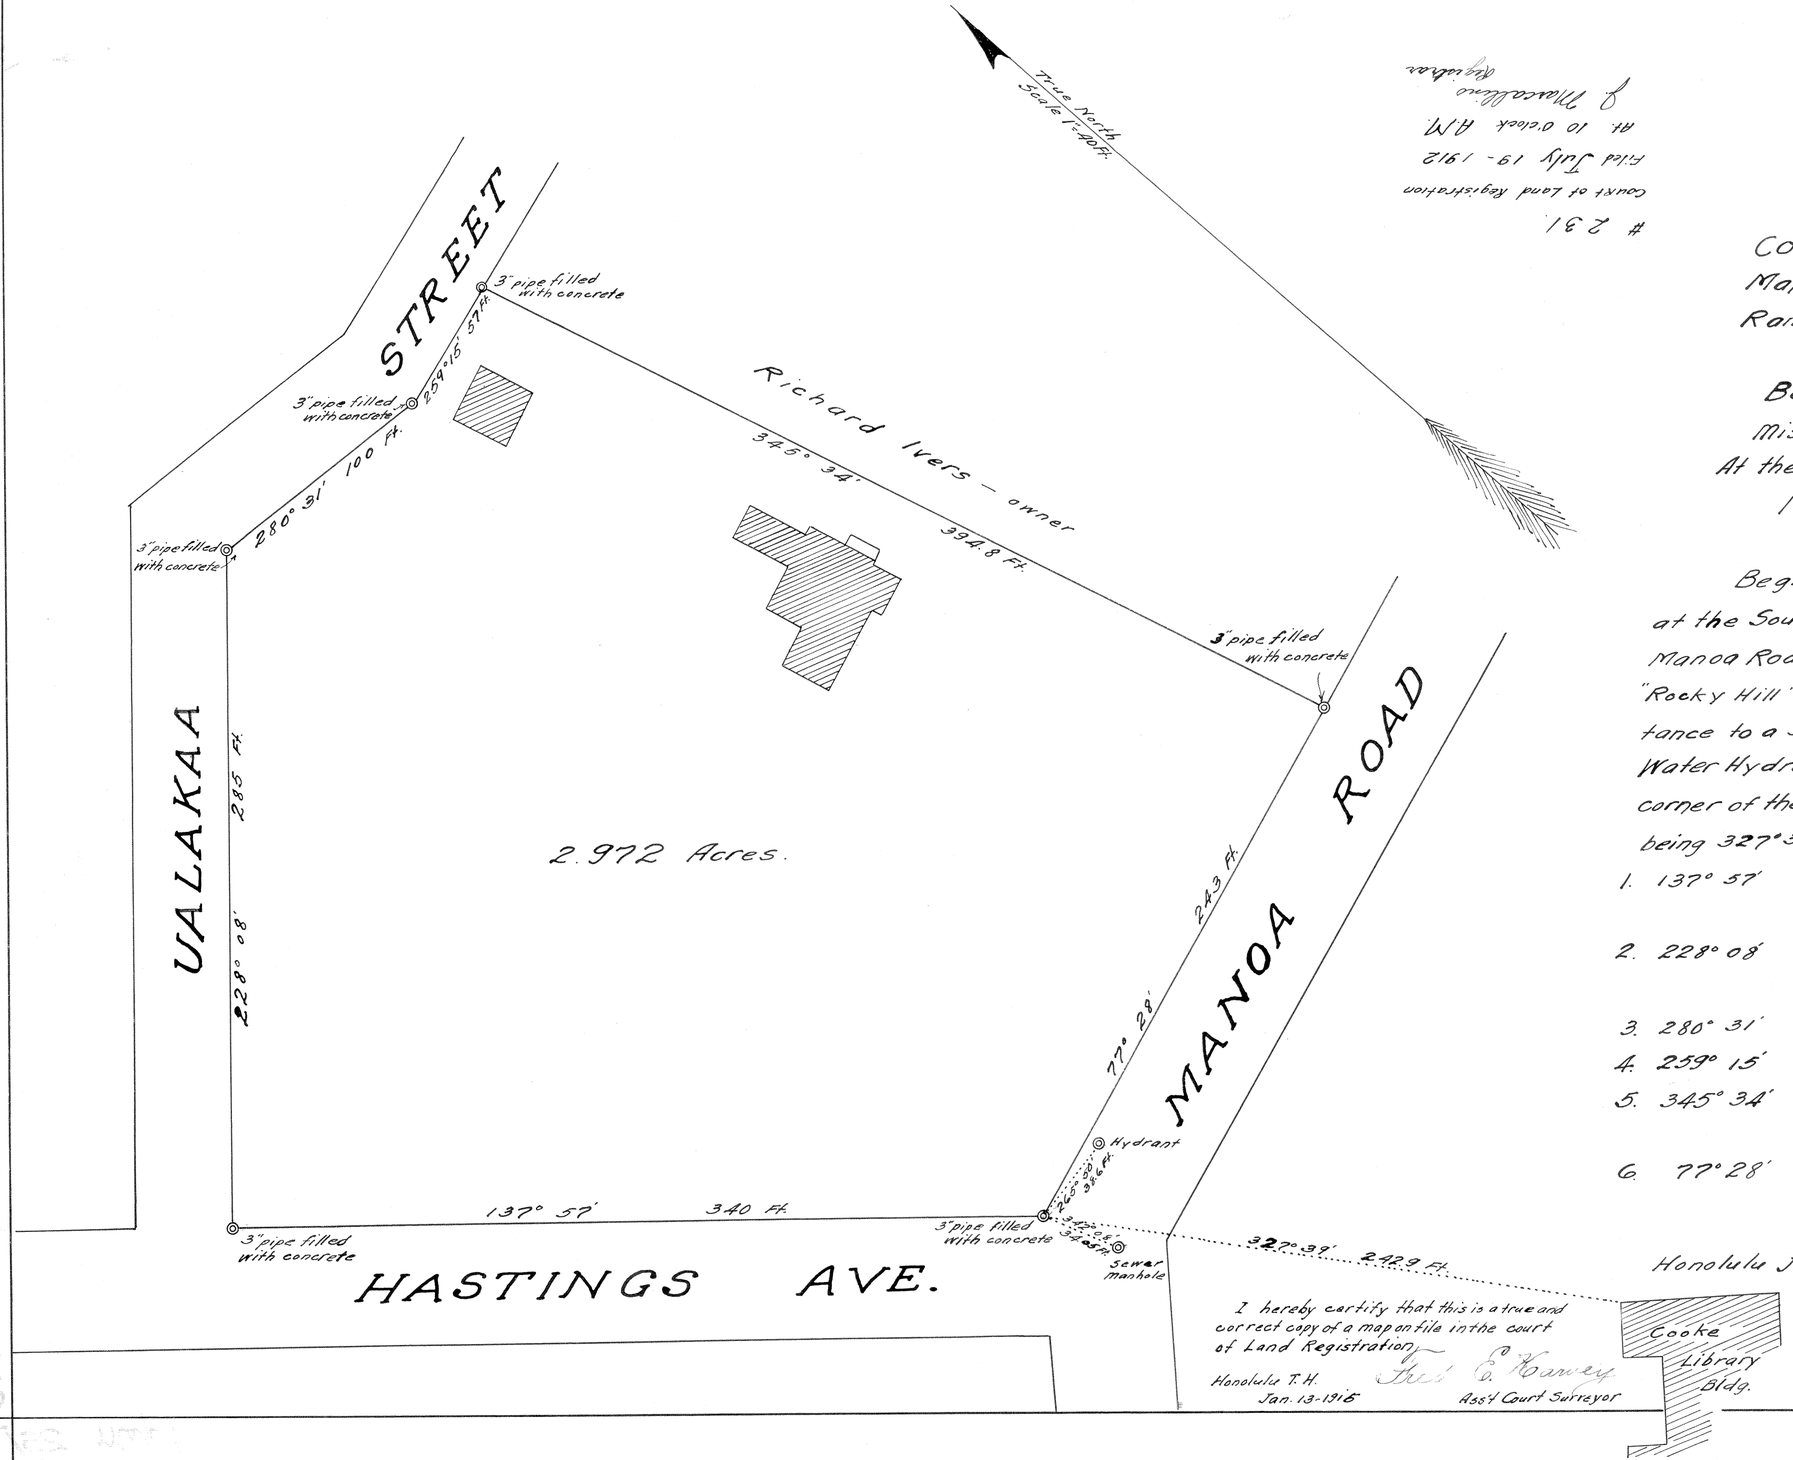

231
Court of Land Registration
Filed July 19 - 1912
At 10 O'clock A.M.
J. Mascallino
Registrar

TERRITORY OF HAWAII
COURT OF LAND REGISTRATION
Map and Description with Petition No. 231
Ranney C. Scott – Petitioner.

Being portions of R.P. 1931, L.C.A. 387 to A.P. Mission and R.P. 5704, L.C.A. 8241 to J. Ii. Section 2 At the North corner of Manoa Rd. & Hastings Avenue Manoa-Honolulu-Kona-Oahu-T.H.

Beginning at a 3 inch iron pipe filled with concrete at the South corner of this lot and the North corner of Manoa Road and Hastings Avenue, the true azimuth to "Rocky Hill" △ being 291° 24' and the true azimuth and distance to a Sewer Manhole being 342° 08' 34.05 feet. to a Water Hydrant being 265° 50' 38.6 feet, and to the North corner of the Cooke Library Building in Oahu College grounds being 327° 39' 242.9 feet and running by true azimuths:-

1. 137° 57' 340.0 Ft., along the Northeast side of Hastings Avenue to a 3 inch pipe filled with concrete.
2. 228° 08' 285.0 Ft., along the South side of Ualakaa Street to a 3 inch pipe filled with concrete.
3. 280° 31' 100.0 Ft., along same to a 3 inch pipe filled with concrete.
4. 259° 15' 57.0 " " " " " " " " " "
5. 345° 34' 394.8 " " R. Ivers to a 3 inch pipe filled with concrete.
6. 77° 28' 243.0 Ft., along the North side of Manoa Road to the point of beginning.

Area 2.972 Acres.

Honolulu July 1912.

Geo. F. Wright
Surveyor

I hereby certify that this is a true and correct copy of a map on file in the court of Land Registration.

Honolulu T.H.
Jan. 13-1915

Fred E. Harvey
Ass't Court Surveyor

Ranney Connat Scott
Petitioner