I hereby certify that this is a true and correct copy of Land Court Petition No 232.

Honolulu Aug 10-1912.

Geo. F. Wright.
Asst. Court Surveyor.

232
Court of Land Registration
Filed July 23rd. 1912
At 9 O'Clock A.M.
John Marcallino
Registrar

TERRITORY OF HAWAII
COURT OF LAND REGISTRATION

Map and Description with Petition No. 232.
Marie K. Humphreys, Petitioner
Portions of R.P. 707, L.C.A. 10613, Ap. 10 to A. Paki
and R.P. 4500, L.C.A. 6233, Ap. 3 to Kahukaipo
and being Lot 5 of the Niolapa Lots, a subdivision
made by the Trustees of the Estate of
Bernice P. Bishop
Nuuanu Avenue Laimi Honolulu Oahu

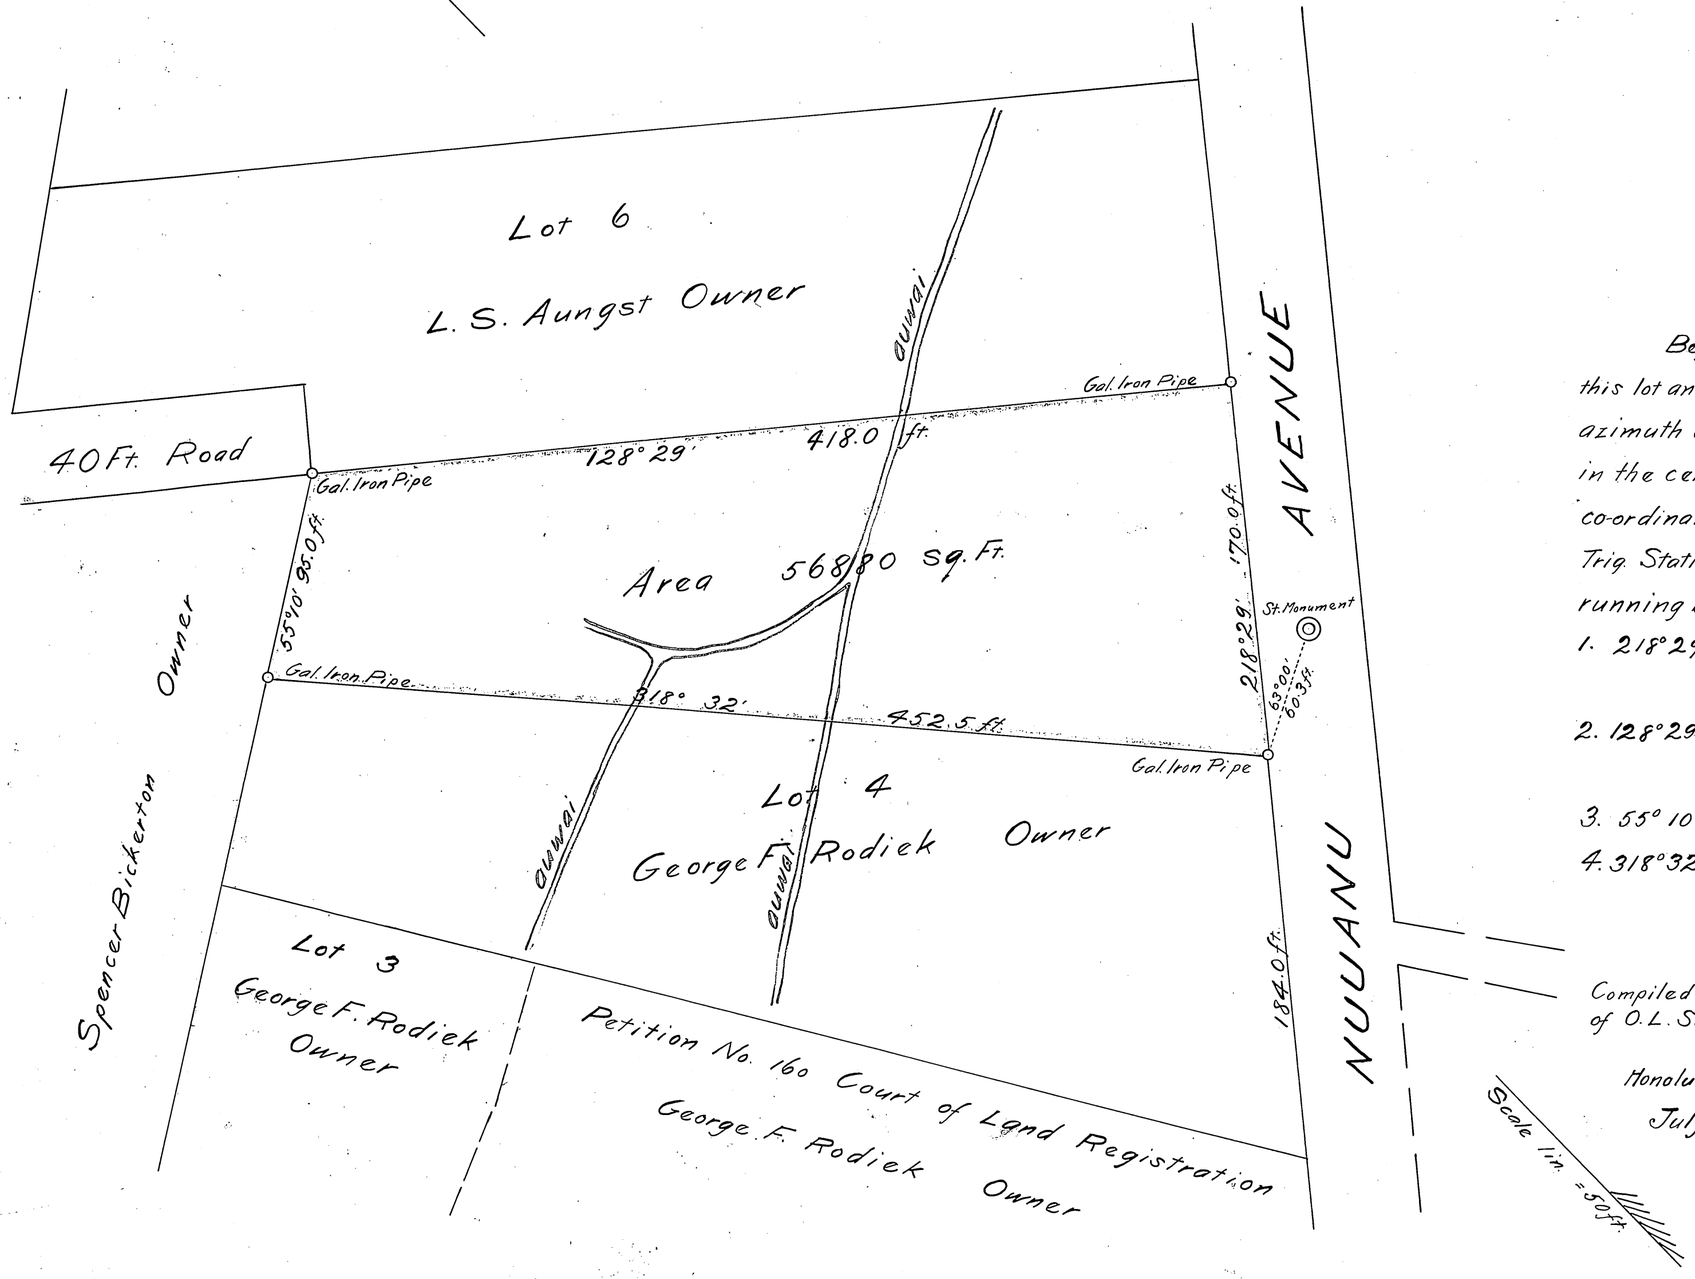

A street monument in the center of Nuuanu Avenue to said point of beginning, and the co-ordinates of said street monument referred to Goverment Survey Trig. Station "Rosebank" are 1346.8 ft. North and 357.6 ft. West, and running by true azimuths:-

1. 218° 29' 170.0 feet along the Northwest side of Nuuanu Avenue to a galvanized iron pipe;
2. 128° 29' 418.0 feet along Lot 6 of the Niolapa Lots to a galvanized iron pipe;
3. 55° 10' 95.0 feet to a galvanized iron pipe
4. 318° 32' 452.5 feet along Lot 4 of the Niolapa Lots to the point of beginning.

Area 56880 Square Feet.

Compiled from survey of O. L. Sorenson, by

Honolulu, T. H
July 19th. 1912

R. D. King
Surveyor

Marie K. Humphreys
Petitioner