232

MAP 2

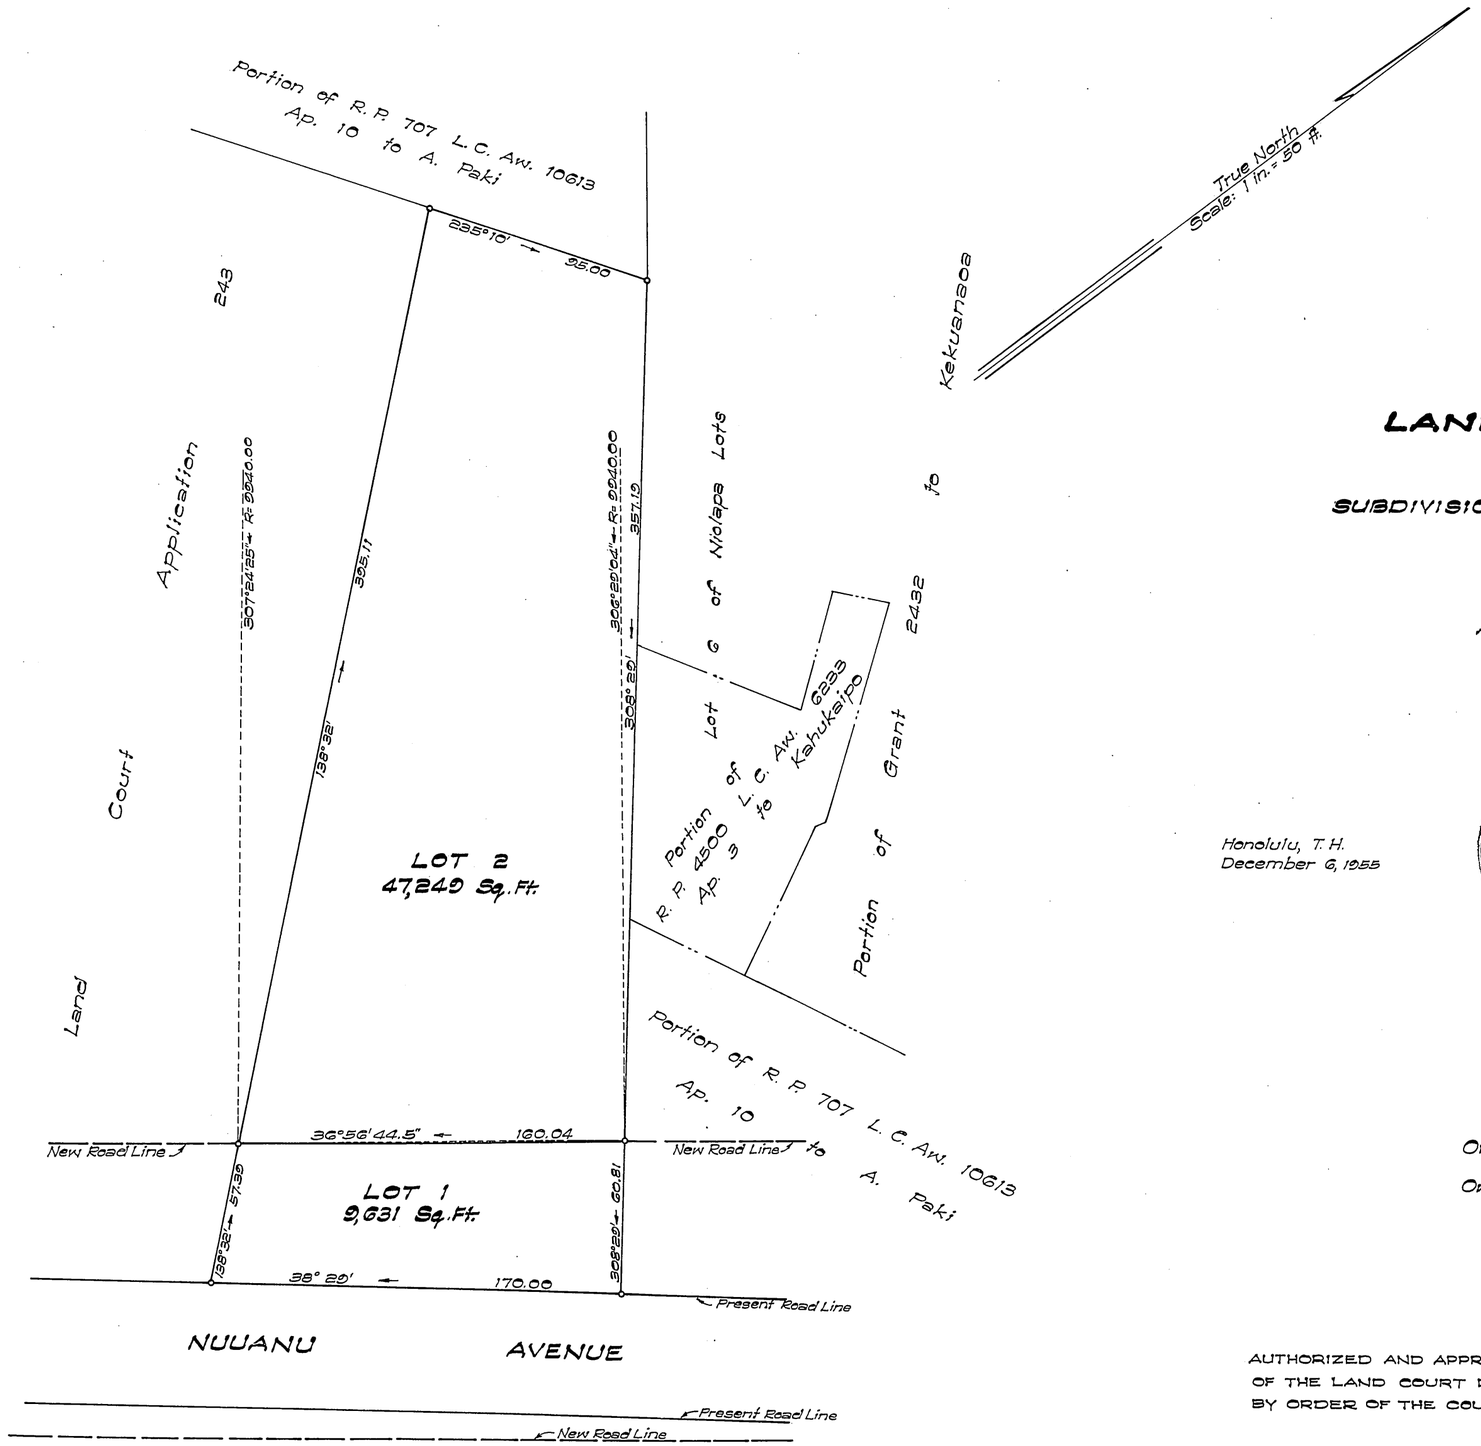

LAND COURT

TERRITORY OF HAWAII

LAND COURT APPLICATION 232

SUBDIVISION OF LAND COURT APPLICATION 232
AS SHOWN ON MAP 1
INTO LOTS 1 AND 2
AT LAIMI, HONOLULU, OAHU, T. H.

Honolulu, T. H.
December 6, 1955

T. F. GOO
REGISTERED LAND SURVEYOR
No. 219
HAWAII, U.S.A.

TERRITORY OF HAWAII
TERRITORIAL HIGHWAY DEPARTMENT
DIVISION OF SURVEYS AND RIGHTS OF WAY

BY: T. F. Goo
Registered Professional Surveyor 219
Land Court Surveyor 56

APPROVED:
BY: Harold W. Burtner
Asst. Superintendent of Public Works

Owner: Elnora Sturgeon Cooke
Owner's Certificate of Title: 54,441

AUTHORIZED AND APPROVED BY ORDER OF THE JUDGE
OF THE LAND COURT DATED: JULY 5, 1957
BY ORDER OF THE COURT:
REGISTRAR OF THE LAND COURT.

Filed July 2, 1957
Registrar

Tax Map Key: 1-8-08:5

Parcel 130
NUUANU HIGHWAY
Federal Aid Urban Project No. US 0610(4)

15" X 21" = 2.10 Sq. Ft.