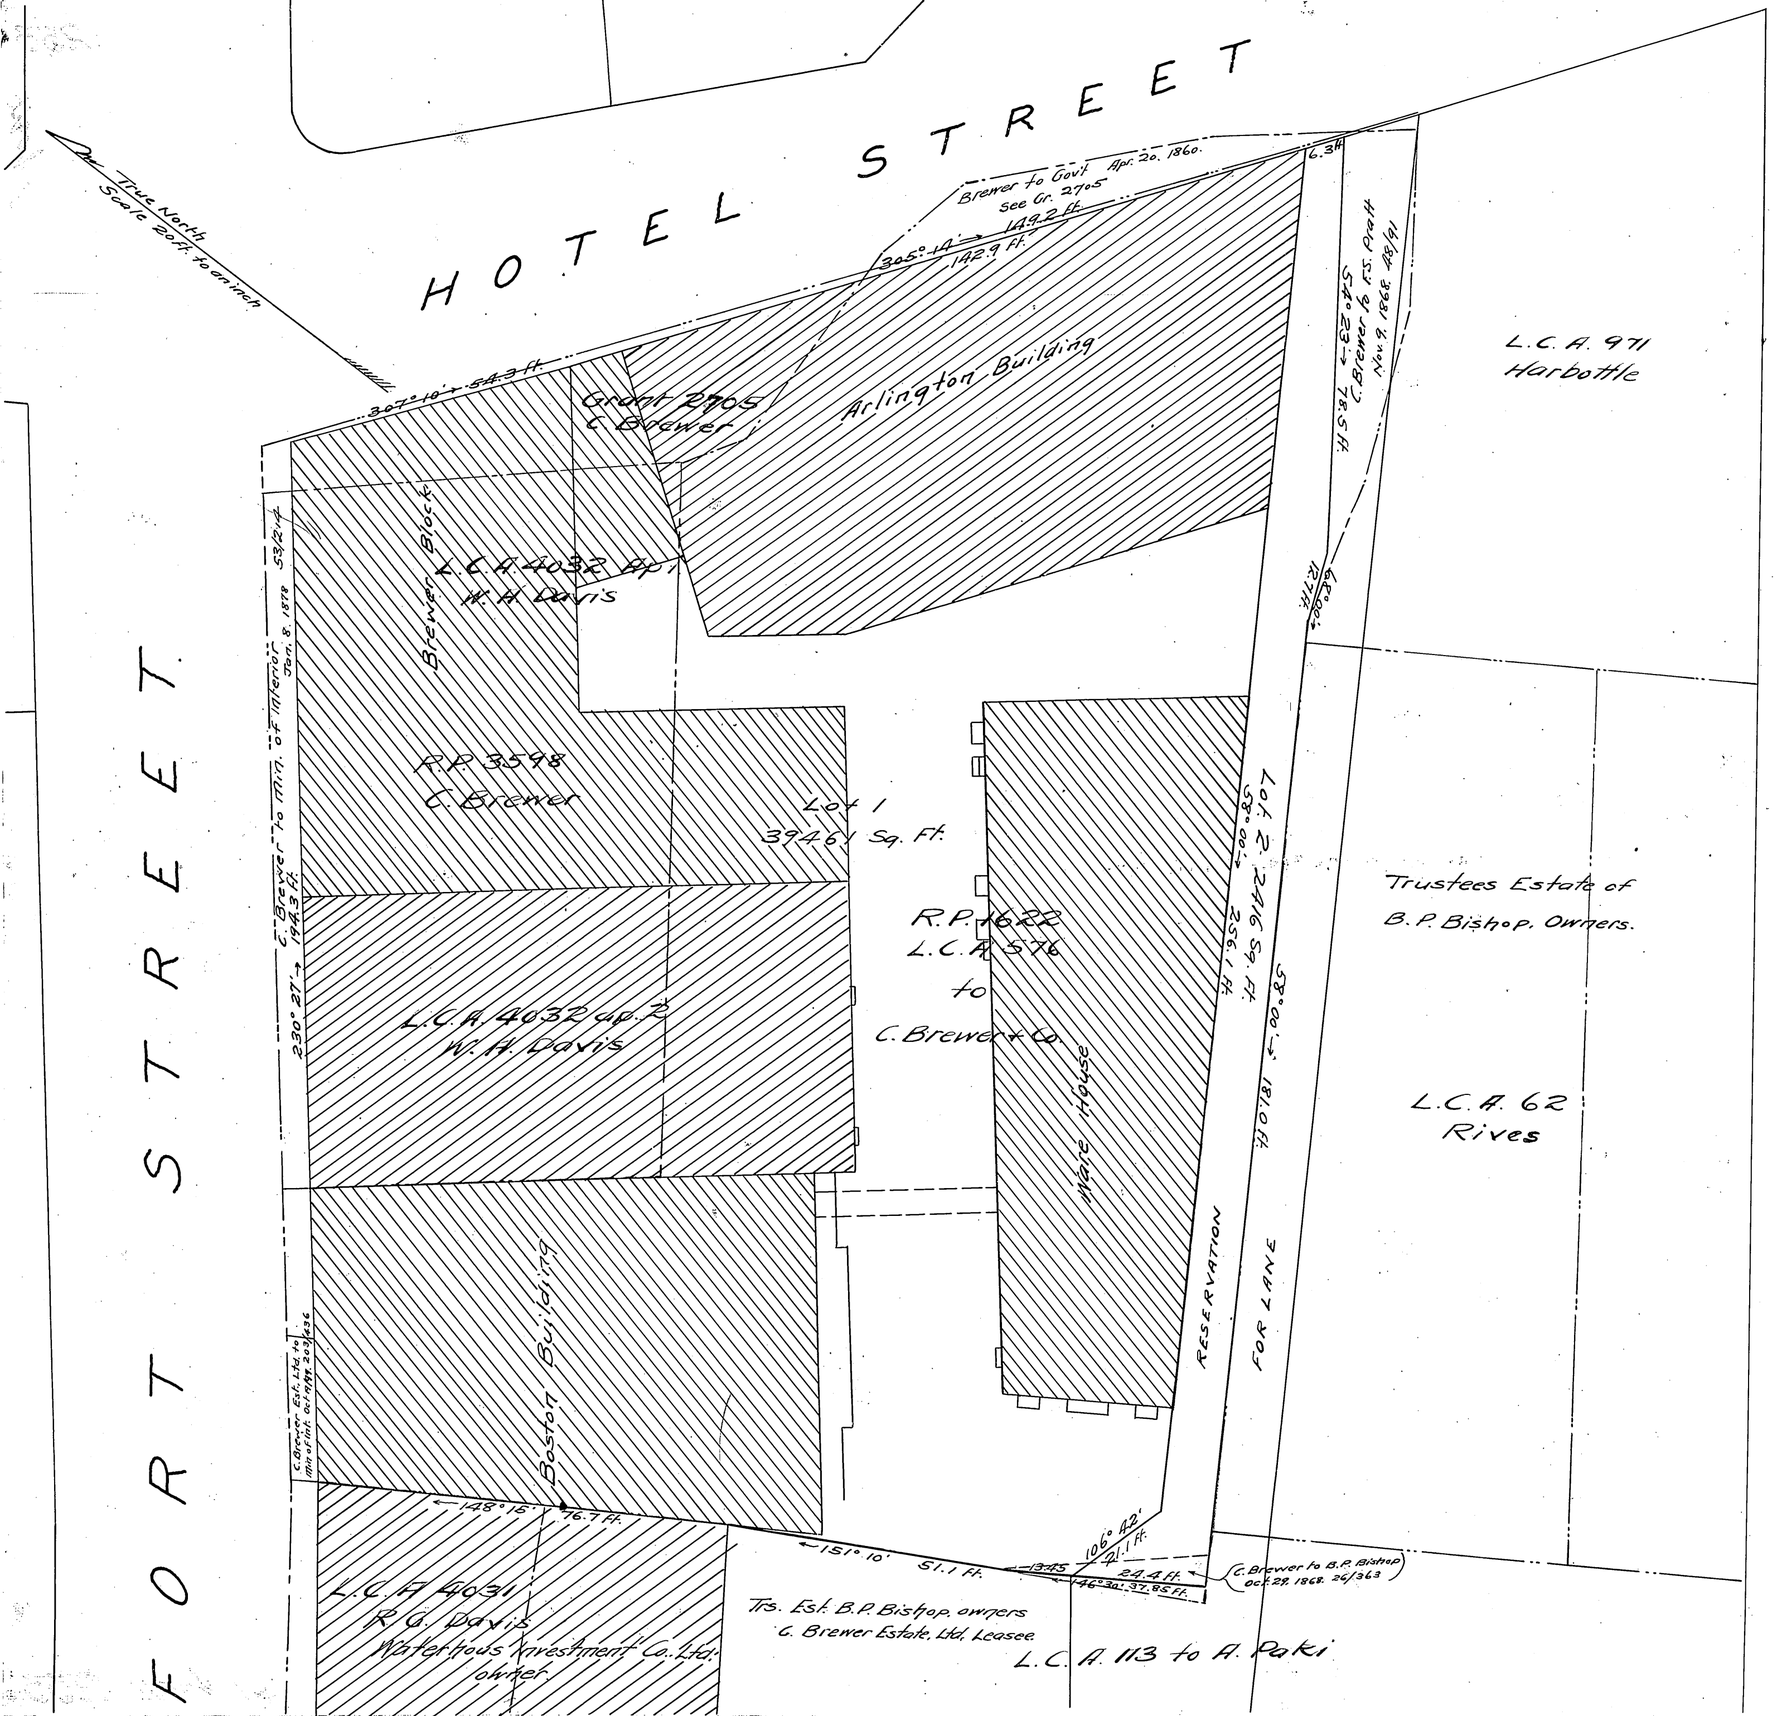

Court of Land Registration – Territory of Hawaii

Map and description with Petition No. 233

Charles Brewer Estate, Limited, Petitioner.

Land on Fort and Hotel Streets, Honolulu, being portions of L.C.A. 4032 to W. H. Davis (R.P. 3598 to C. Brewer), L.C.A. 576 to C. Brewer + Co., (R.P. 1622 to C. Brewer) and R.P. (Grant) 2705 to C. Brewer, described as follows:–

Beginning at the south corner of Fort and Hotel Streets, at the north corner of the building now standing on this corner, the coordinates of said corner referred to the Punchbowl Triangulation Station being south 886.4 feet and west 4099.5 feet, and running by true azimuths:–

1	307° 10'	54.3 feet,	along Hotel Street;
2.	305° 14.	149.2 " ,	" " " ;
3.	54° 23';	78.5 " ,	" Bishop Estate Land;
4.	68° 00';	12.7 " ,	" " " " ;
5.	58° 00';	181.0 " ,	" " " " ;
6.	146° 30';	37.85 " ,	" " " " ;
7.	151° 10';	51.1 " ,	" " " " ;
8	148° 15';	76.7 " ,	" Waterhouse Investment Co. Ltd to Fort St;
9.	230° 27';	194.3 " ,	" Fort Street to the initial point.

Containing an area of 41,877 square feet.

Honolulu, T.H.,
July 24, 1912

Arthur C. Alexander
Surveyor

Charles Brewer Estate Ltd.

Treas. J. R. Galt.

I hereby certify that this is a true and correct copy of Land Court Petition No. 233.

Geo. F. Wright.

Honolulu, T.H.,
Aug. 20, 1912.

Ass't Eng'r + Surveyor
Land Reg. Court.

No. 233.
COURT OF LAND REGISTRATION
FILED July 29th 1912
At 9 o'clock A. M.
John Marcallino
Registrar.

16 x 24 2.67