233

MAP 2

LAND COURT

TERRITORY OF HAWAII

LAND COURT APPLICATION 233

SUBDIVISION OF LOT 1
AS SHOWN ON MAP 1
INTO LOTS 1-A, 1-B AND 1-C
AT HONOLULU, OAHU, T.H.

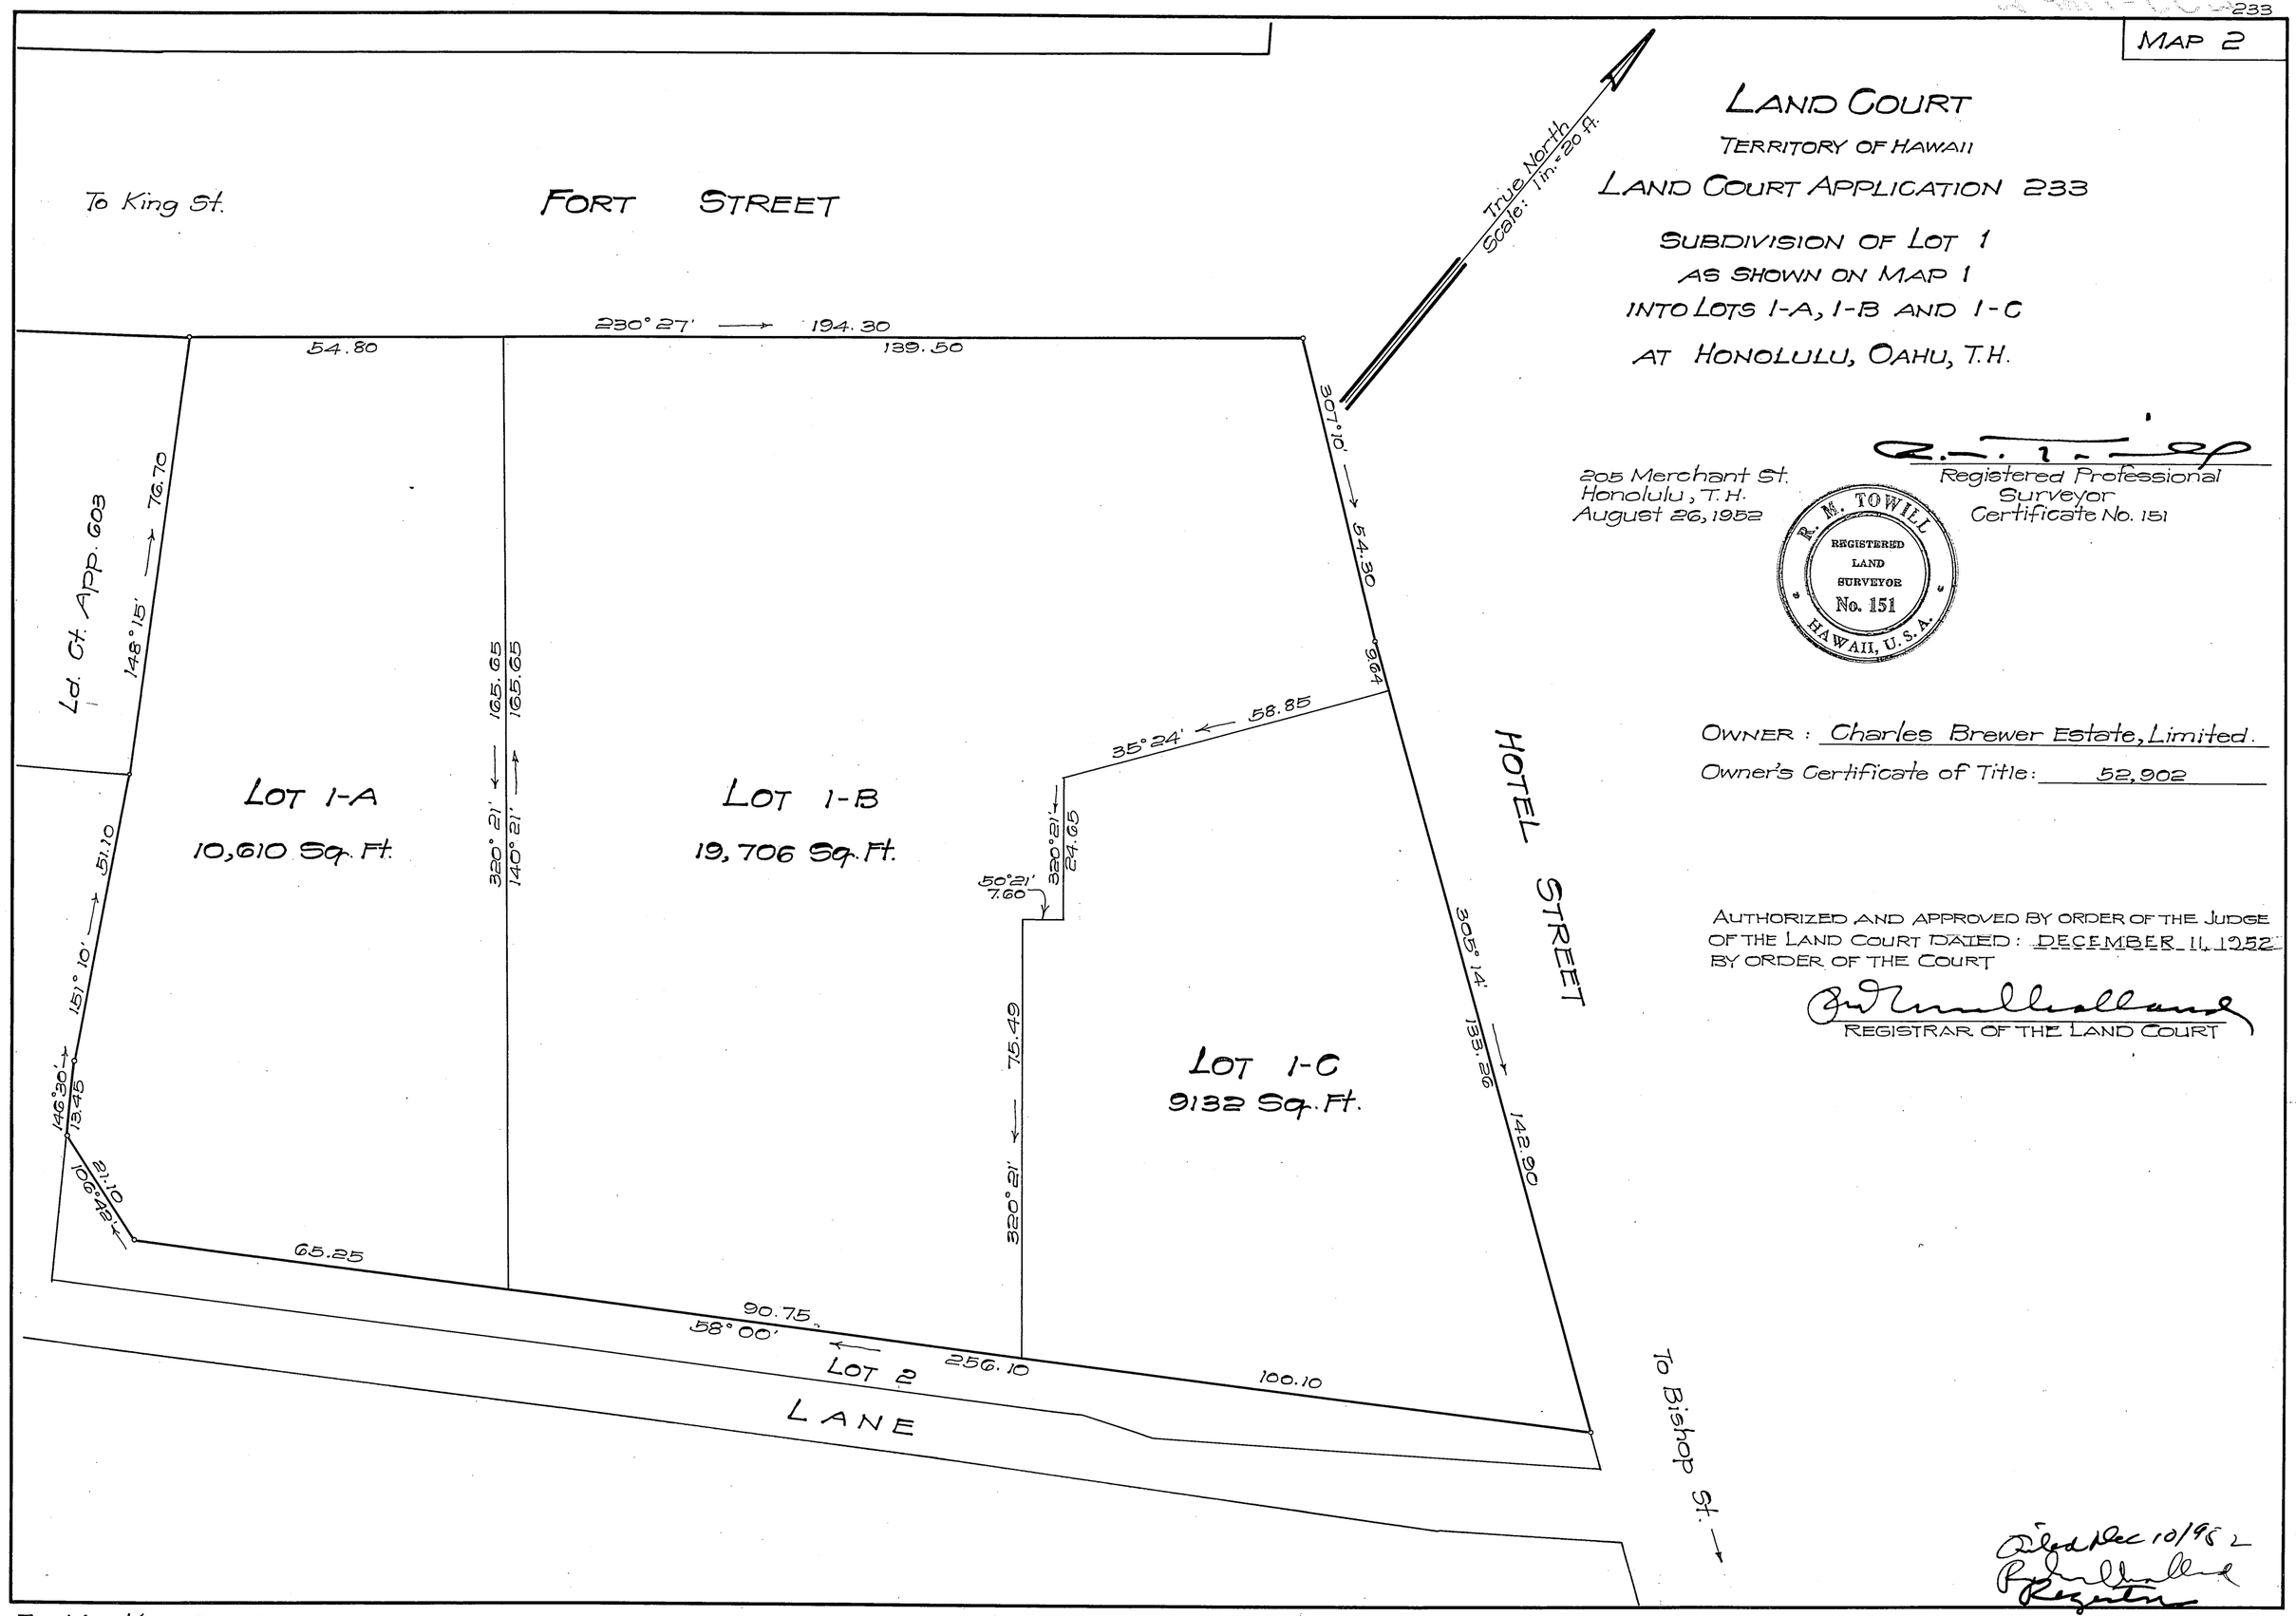

205 Merchant St.
Honolulu, T.H.
August 26, 1952

Registered Professional
Surveyor
Certificate No. 151

R. M. TOWILL
REGISTERED LAND SURVEYOR
No. 151
HAWAII, U.S.A.

OWNER: Charles Brewer Estate, Limited.

Owner's Certificate of Title: 52,902

AUTHORIZED AND APPROVED BY ORDER OF THE JUDGE
OF THE LAND COURT DATED: DECEMBER 11, 1952
BY ORDER OF THE COURT

REGISTRAR OF THE LAND COURT

Filed Dec 10/952
Registrar

1

13

Tax Map Key: 2-1-12-4

3445

15" X 21" = 2.2 Sq. Ft.