MAP 4

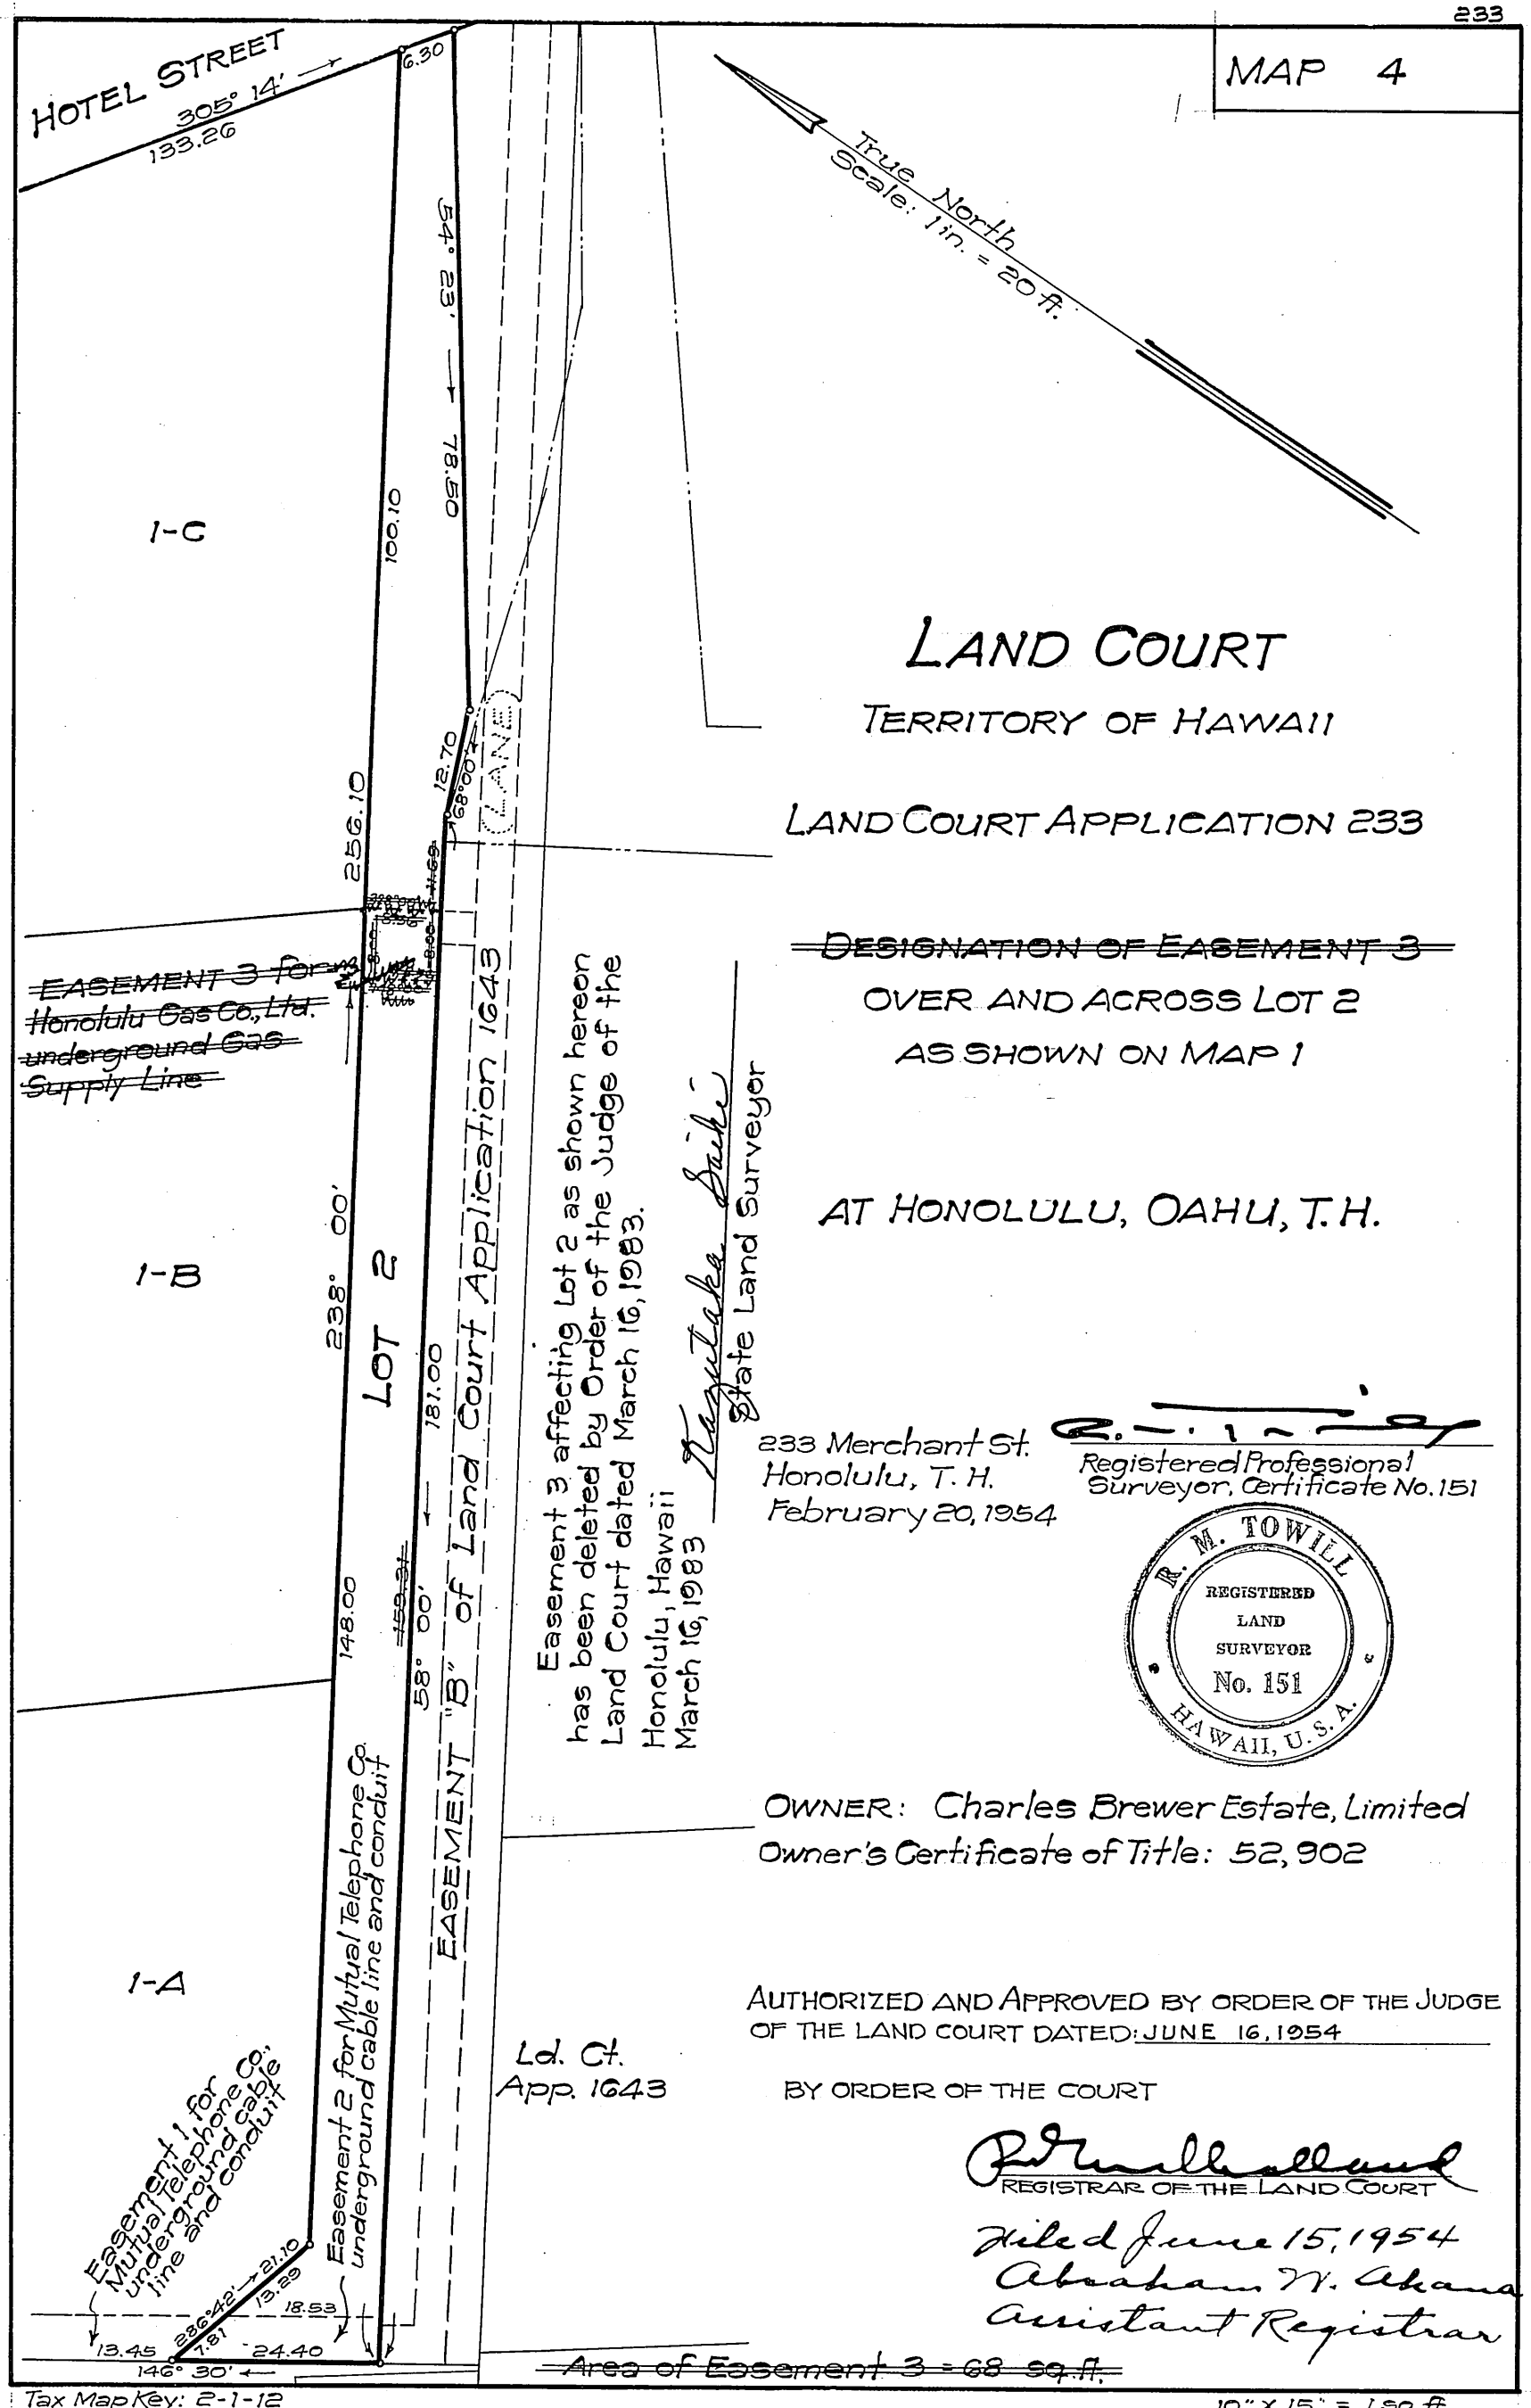

LAND COURT

TERRITORY OF HAWAII

LAND COURT APPLICATION 233

~~DESIGNATION OF EASEMENT 3~~

OVER AND ACROSS LOT 2

AS SHOWN ON MAP 1

AT HONOLULU, OAHU, T.H.

233 Merchant St.
Honolulu, T. H.
February 20, 1954

Registered Professional Surveyor, Certificate No. 151

R. M. TOWILL
REGISTERED LAND SURVEYOR
No. 151
HAWAII, U.S.A.

OWNER: Charles Brewer Estate, Limited
Owner's Certificate of Title: 52,902

AUTHORIZED AND APPROVED BY ORDER OF THE JUDGE OF THE LAND COURT DATED: JUNE 16, 1954

BY ORDER OF THE COURT

REGISTRAR OF THE LAND COURT

Filed June 15, 1954
Abraham W. Akana
Assistant Registrar

Tax Map Key: 2-1-12
3445

10" x 15" = 1 sq. ft