Court of Land Registration — Territory of Hawaii.

Map and Description with Petition No. 234.
Charles Brewer Estate, Limited, Petitioner.

Land on Fort Street, Honolulu, being portion of L.C.A. 117, Ap. 2 to A. Paki, and L.C.A. 140 to Kepaa, described as follows.

Beginning on the southeast side of Fort Street, at the north corner of land described in Land Reg. Court Petition 206, said corner being south 797.85 feet and west 3987.1 feet from the Punchbowl Triangulation Station, and running by true azimuths:-

1. 231° 15'; 26.45 feet, along Fort Street.
2. 323° 15'; 51.2 " " a 10-ft. Lane to the north corner of Land Reg. Court Petition 175;
3. 46° 50'; 26.2 " Land Reg. Court Petition 175;
4. 142° 49'; 40"; 53.23 feet along Land Registration Court Petition 206 to the initial point.

Containing an area of 1370 square feet.

Honolulu, T.H., July 25, 1912.

Arthur C. Alexander
surveyor.

Charles Brewer Estate Ltd

Treas J. R. Galt.

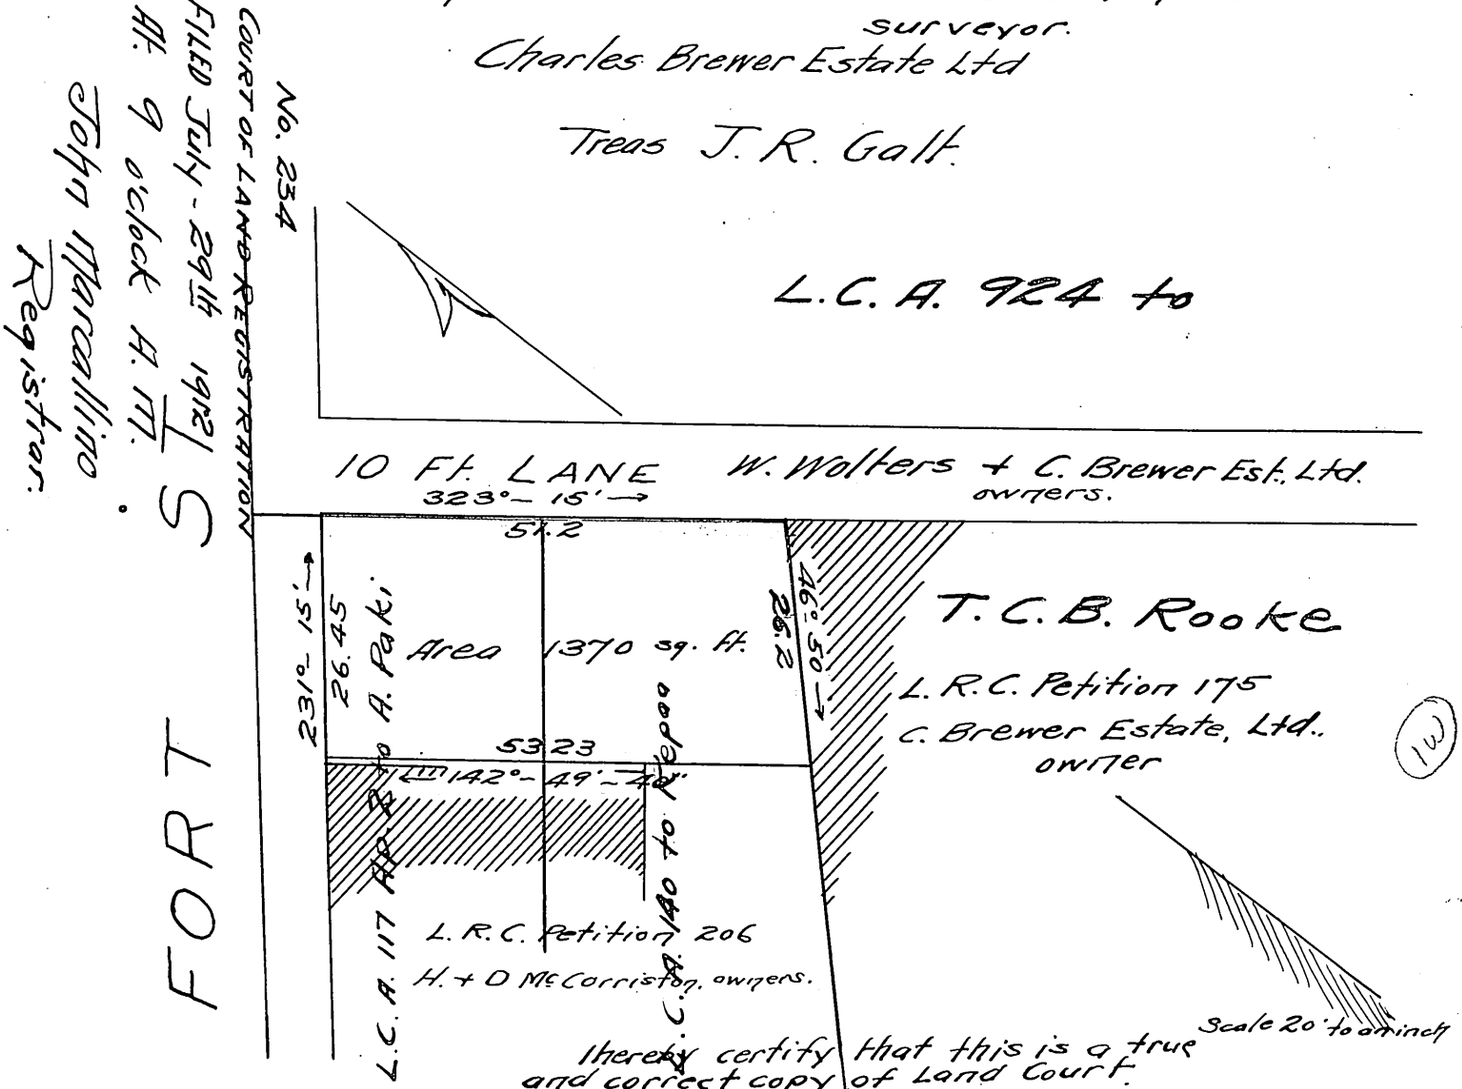

FILED JUL 29 1912 At 9 o'clock A.M.
COURT OF LAND REGISTRATION
John Marcallino
Registrar.

I hereby certify that this is a true and correct copy of Land Court Petition No. 234.

Geo. F. Wright
Ass't Eng'r + Surveyor
Land Reg. Court.

Aug-5-1912